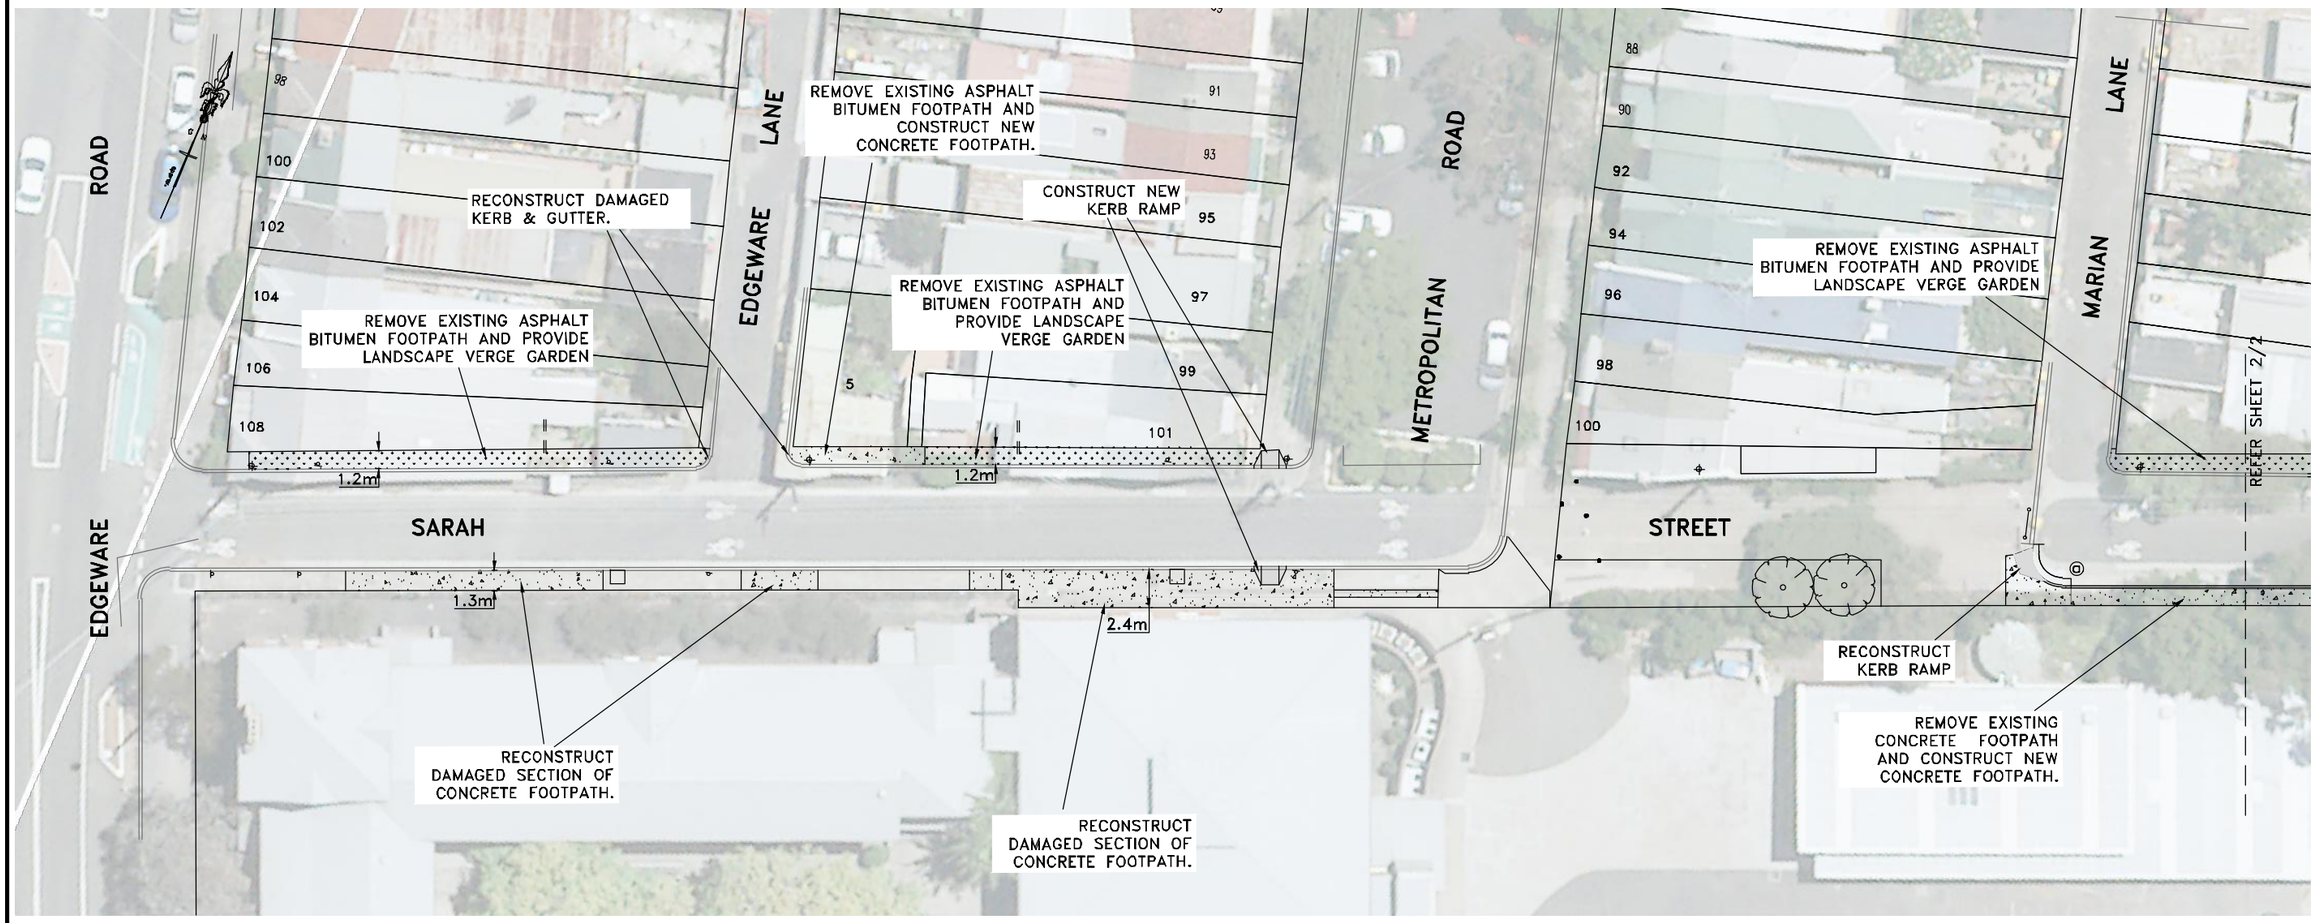


DENOTES NEW CONCRETE FOOTPATH

DENOTES NEW POROUS FOOTPATH FILTA PAVE OR EQUIVALENT

DENOTES NEW CONCRETE DRIVEWAY

DENOTES NEW LANSCAPED VERGE

PROPOSED NEW KERB RAMPS

DENOTES EXISTING STREET TREE

NOTE: ALL EXISTING STREET SIGNS/STEMS THAT ARE FADED OR DAMAGED ARE TO BE REPLACED AS PART OF THE WORKS

| | | | | | | | | | | | | | |
|---|---|---|---|---|---|---|---|---|---|---|---|---|---|
| CHECKED & APPROVED | SURVEYED & DRAFTED XX XX | TRAFFIC COMMITTEE APPROVED | TECHNICAL DIRECTION/AUST STANDARD REF | S.R.A. / SURV. GEN. | | SERVICES | DATUM | | | | | INNER WEST COUNCIL | FILE NO. --- | SHEET NO. 1/2 |
| | | | | R.T.A. | | TELECOM/OPTUS —T—T—T—T— | A. H. D. | | | | | | | |
| | | | | A.G.L. / SHELL PIPELINES | | GAS —G—G—G—G— | | | | | | SARAH STREET, ENMORE | | |
| | DESIGNED RN AUG 2016 | QUANTITIES | SERVICES AFFECTED | SYDNEY WATER | | SEWER —S—S—S—S— | SCALES (ORIGINAL A1) | | | | | | PLAN NO. | |
| APPROVED FOR CONSTRUCTION | | | TELSTRA / OPTUS STORM WATER WATER SEWER GAS ELEC. CABLES | TELSTRA / OPTUS | | WATER —W—W—W—W— | 1:200 | | | | | EDGEWARE RD TO SIMMONS ST (BOTH SIDES) | | |
| | | | | SYDNEY ELECTRICITY | | RAILWAY —R—R—R—R— | | | | | | | | |
| | DRAWN RN AUG 2016 | | | NOTICE OF ENTRY | | ELEC. CABLES —E—E—E—E— | | | | | | FOOTPATH RECONSTRUCTION – OPTION 2 | CAD FILE --- | |
| | | | | KERB & GUTTER | | OIL PIPELINES —P—P—P—P— | | | | | | | | |
| | | | | NOTICES | DATE | STORM WATER —SW—SW—SW— | | AMEND | DATE | DESCRIPTION | APPROV. | | | |




DENOTES NEW CONCRETE FOOTPATH

DENOTES NEW POROUS FOOTPATH FILTA PAVE OR EQUIVALENT

DENOTES NEW CONCRETE DRIVEWAY

DENOTES NEW LANSCAPED VERGE

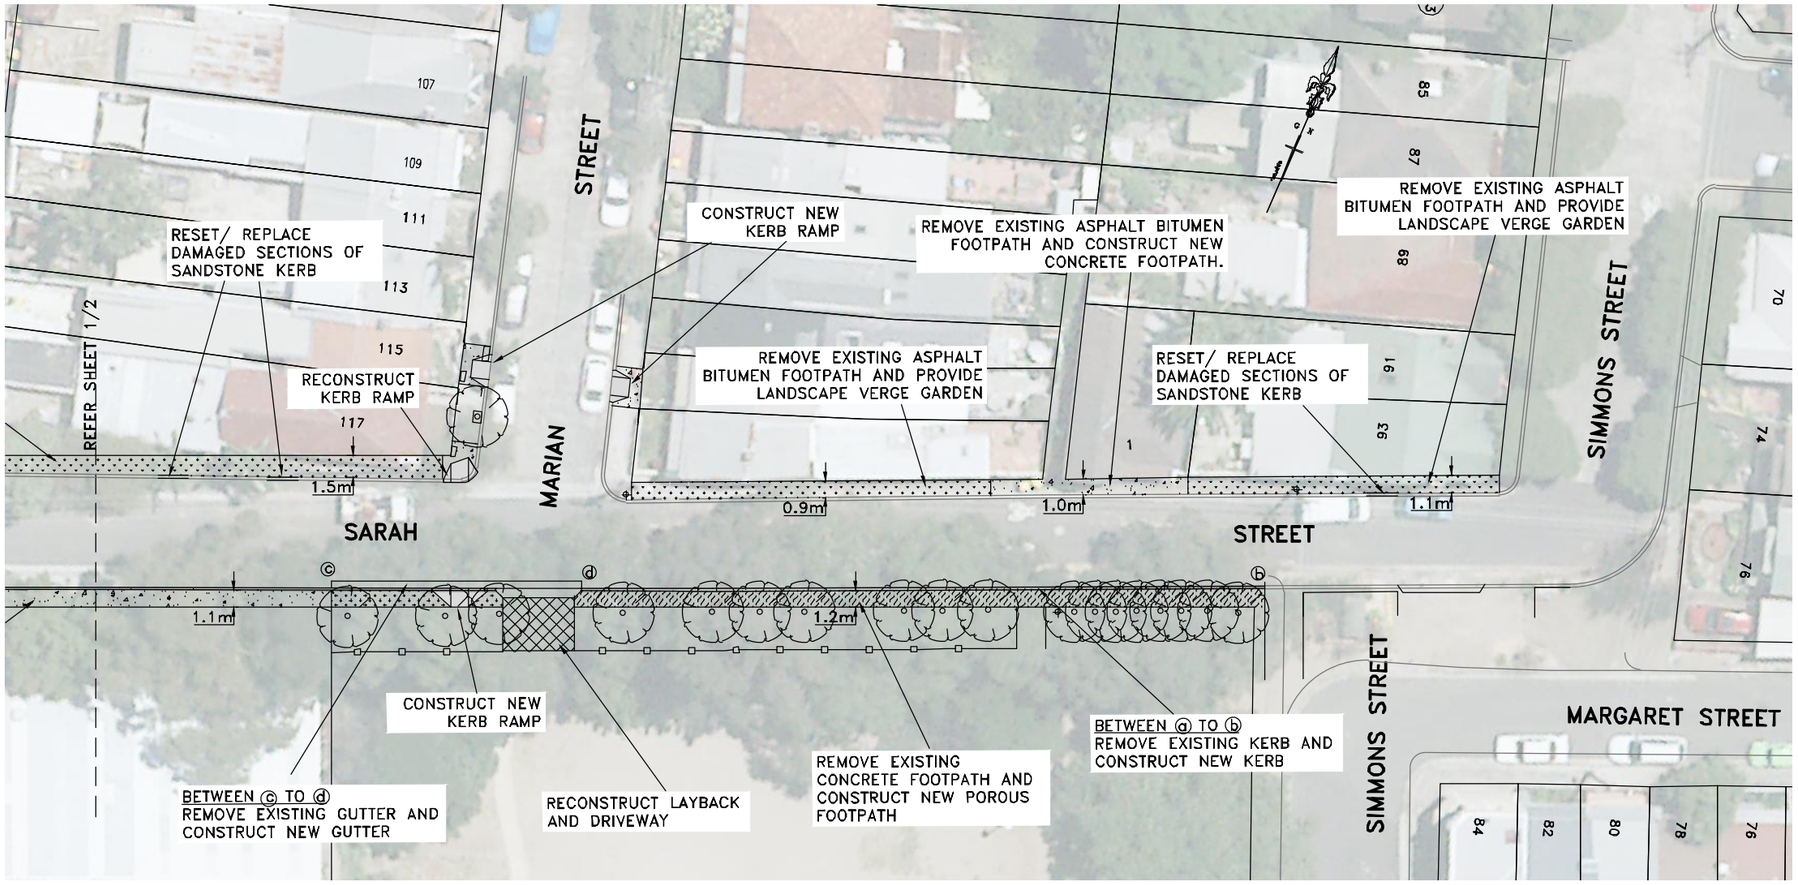PROPOSED NEW KERB RAMPS

DENOTES EXISTING STREET TREE

NOTE: ALL EXISTING STREET SIGNS/STEMS THAT ARE FADED OR DAMAGED ARE TO BE REPLACED AS PART OF THE WORKS

| | | | | | | | | | | | | | |
|---|---|---|---|---|---|---|---|---|---|---|---|---|---|
| CHECKED & APPROVED | SURVEYED & DRAFTED XX XX | TRAFFIC COMMITTEE APPROVED | TECHNICAL DIRECTION/AUST STANDARD REF | S.R.A. / SURV. GEN. | | SERVICES | DATUM A. H. D. | | | | | INNER WEST COUNCIL | FILE NO. --- | SHEET NO. 2/2 |
| | | | | R.T.A. | | TELECOM/OPTUS —T—T—T—T— | | | | | | | | |
| | | | | A.G.L. / SHELL PIPELINES | | GAS —G—G—G—G— | | | | | | | | |
| APPROVED FOR CONSTRUCTION | DESIGNED RN AUG 2016 | QUANTITIES | SERVICES AFFECTED | SYDNEY WATER | | SEWER —S—S—S—S— | SCALES (ORIGINAL A1) | | | | | SARAH STREET, ENMORE | PLAN NO. | |
| | | | TELSTRA / OPTUS | TELSTRA / OPTUS | | WATER —W—W—W—W— | 1:200 | | | | | | | |
| | | | STORM WATER | SYDNEY ELECTRICITY | | RAILWAY —R—R—R—R— | | | | | | EDGEWARE RD TO SIMMONS ST (BOTH SIDES) | | |
| | DRAWN RN AUG 2016 | | WATER | NOTICE OF ENTRY | | ELEC. CABLES —E—E—E—E— | | | | | | | | |
| | | | SEWER | KERB & GUTTER | | OIL PIPELINES —P—P—P—P— | | | | | | FOOTPATH RECONSTRUCTION – OPTION 2 | CAD FILE --- | |
| | | | GAS ELEC. CABLES | NOTICES | DATE | STORM WATER —SW—SW—SW— | | AMEND | DATE | DESCRIPTION | APPROV. | | | |