
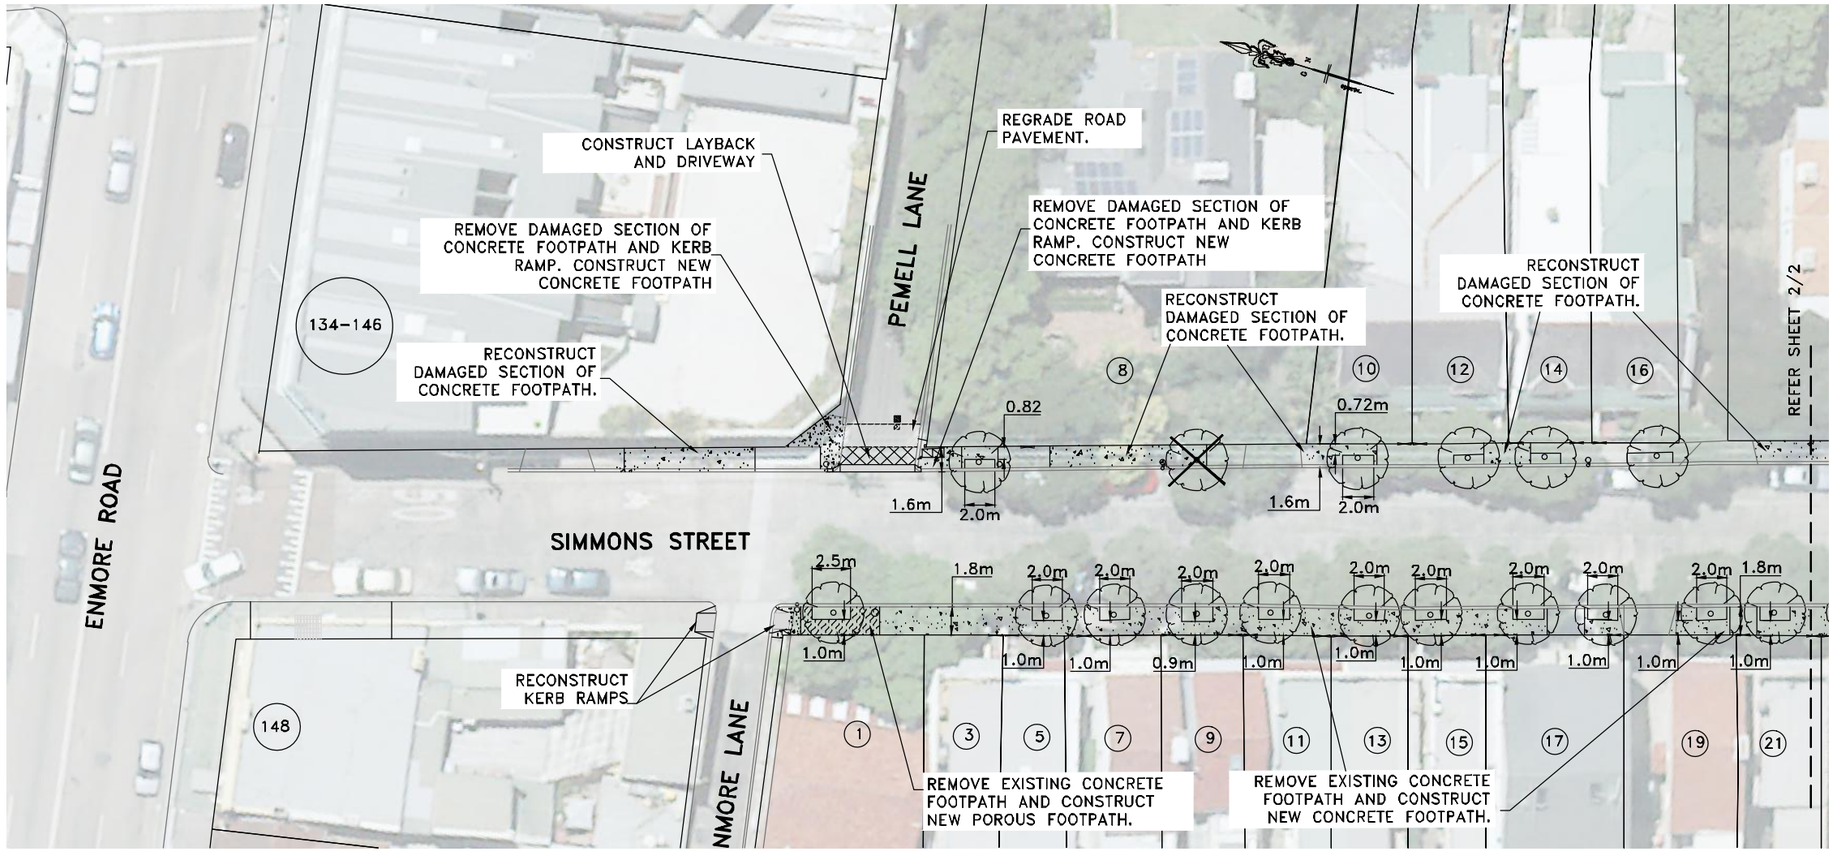


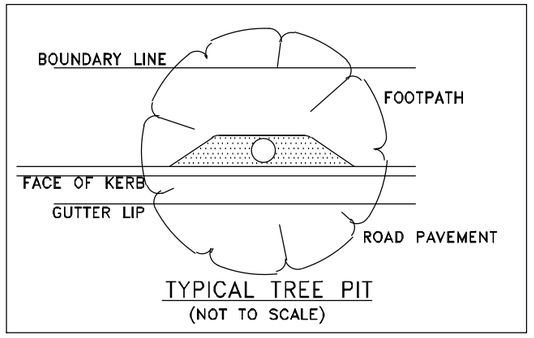

TYPICAL TREE PIT
(NOT TO SCALE)

CONSTRUCT EXPANDED TRAPEZIUM (CHAMFERED) STREET TREE PIT (WITH EXISTING OR NEW STREET TREES) WITH LEAF MULCH OR EQUIVALENT. REFER TO TYPICAL TREE PIT PLANS FOR PIT SHAPE.

DENOTES EXISTING STREET TREE

DENOTES PROPOSED NEW STREET TREE

DENOTES EXISTING STREET TREE TO BE REMOVED

DWY — DENOTES EXISTING DRIVEWAY (TO REMAIN UNLESS OTHERWISE NOTED)

DENOTES NEW CONCRETE FOOTPATH

DENOTES NEW CONCRETE DRIVEWAY


NEW POROUS FOOTPATH FILTA PAVE OR EQUIVALENT


PROPOSED NEW KERB RAMP

EXISTING KERB RAMP (TO REMAIN)

NOTE: ALL EXISTING STREET SIGNS/STEMS THAT ARE FADED OR DAMAGED ARE TO BE REPLACED AS PART OF THE WORKS

CHECKED & APPROVED	SURVEYED & DRAFTED – –	TRAFFIC COMMITTEE APPROVED	TECHNICAL DIRECTION/AUST STANDARD REF	S.R.A. / SURV. GEN.		SERVICES	DATUM				MARRICKVILLE COUNCIL	FILE NO. ---	SHEET NO. 1/2
APPROVED FOR CONSTRUCTION	DESIGNED RN NOV 2016	QUANTITIES	SERVICES AFFECTED	R.T.A.		TELECOM/OPTUS —T—T—T—T—	A. H. D.				SIMMONS STREET, NEWTOWN	PLAN NO.	
	DRAWN RN NOV 2016		TELSTRA / OPTUS	A.G.L. / SHELL PIPELINES		GAS —G—G—G—G—	SCALES (ORIGINAL A1)				ENMORE ROAD TO SLOANE ST (BOTH SIDES)		
			STORM WATER	SYDNEY WATER		SEWER —S—S—S—S—	N/A				FOOTPATH RECONSTRUCTION – CONSULTATION PLAN	CAD FILE ---	
			WATER	TELSTRA / OPTUS		WATER —W—W—W—W—							
			SEWER	SYDNEY ELECTRICITY		RAILWAY —R—R—R—R—							
			GAS	NOTICE OF ENTRY		ELEC. CABLES —E—E—E—E—							
			ELEC. CABLES	KERB & GUTTER		OIL PIPELINES —P—P—P—P—							
				NOTICES	DATE	STORM WATER —SW—SW—SW—		AMEND	DATE	DESCRIPTION	APPROV.		

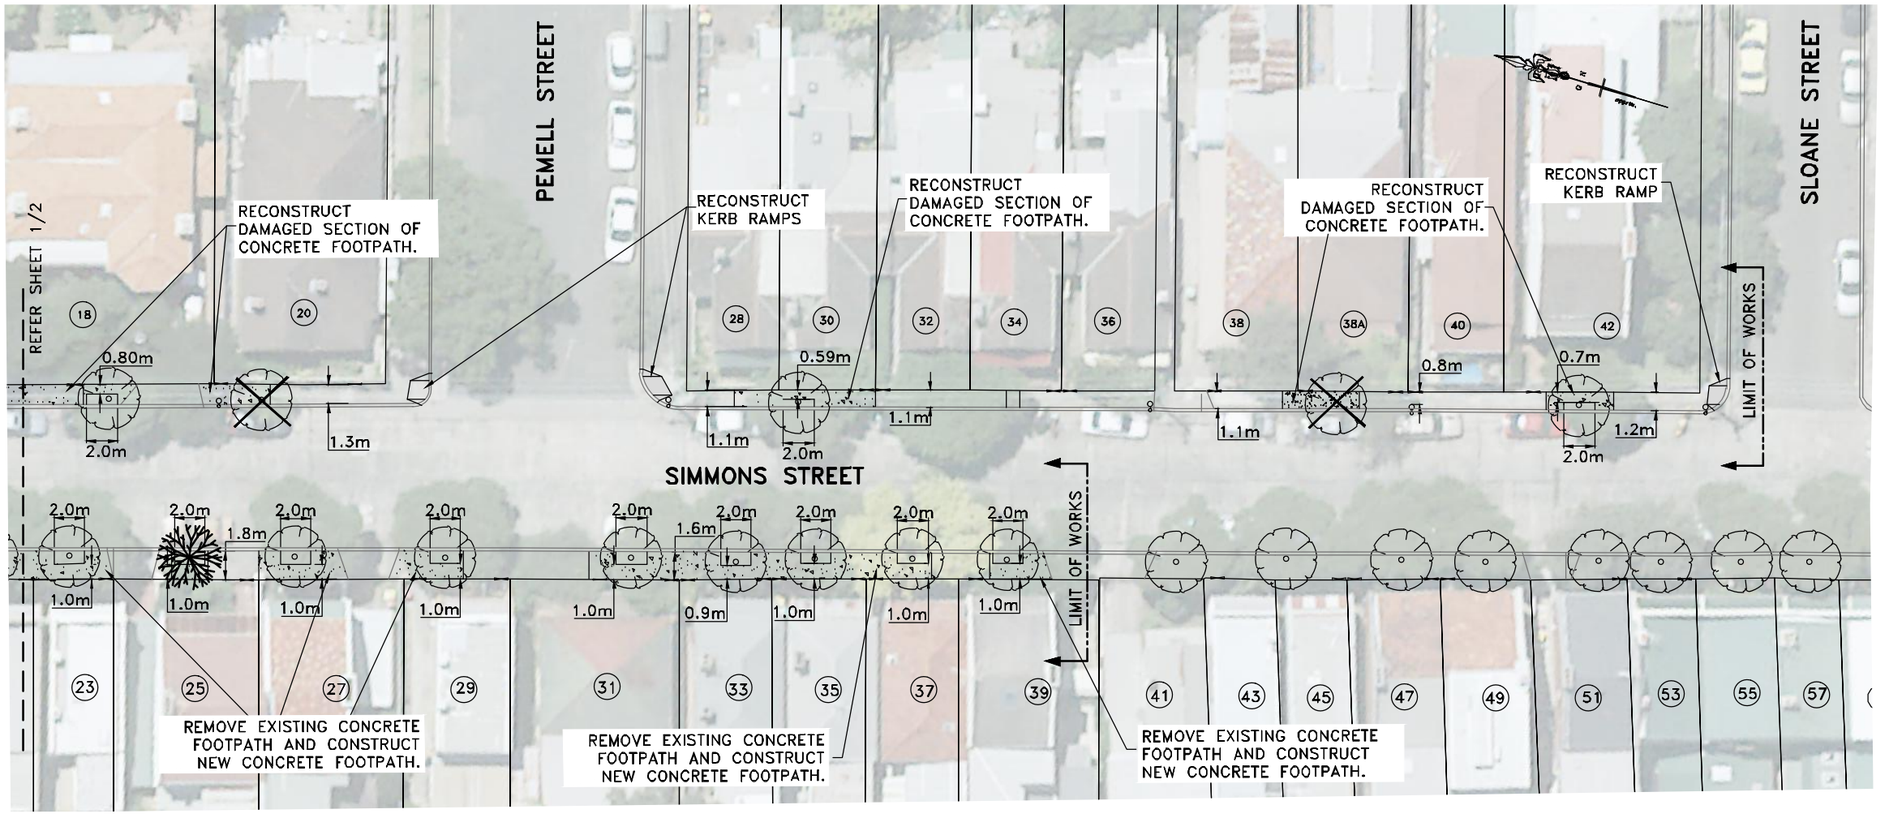

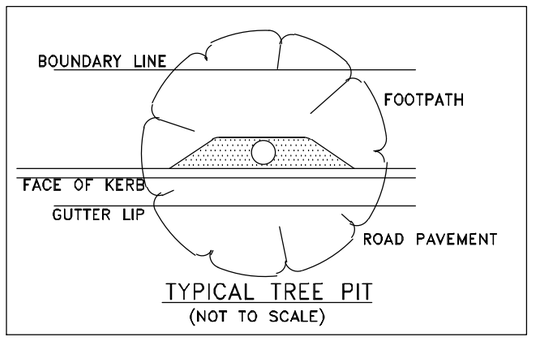

TYPICAL TREE PIT
(NOT TO SCALE)

CONSTRUCT EXPANDED TRAPEZIUM (CHAMFERED) STREET TREE PIT (WITH EXISTING OR NEW STREET TREES) WITH LEAF MULCH OR EQUIVALENT. REFER TO TYPICAL TREE PIT PLANS FOR PIT SHAPE.

DENOTES EXISTING STREET TREE

DENOTES PROPOSED NEW STREET TREE

DENOTES EXISTING STREET TREE TO BE REMOVED

DWY — DENOTES EXISTING DRIVEWAY (TO REMAIN UNLESS OTHERWISE NOTED)

DENOTES NEW CONCRETE FOOTPATH

DENOTES NEW CONCRETE DRIVEWAY

NEW POROUS FOOTPATH FILTA PAVE OR EQUIVALENT

PROPOSED NEW KERB RAMP

EXISTING KERB RAMP (TO REMAIN)

NOTE: ALL EXISTING STREET SIGNS/STEMS THAT ARE FADED OR DAMAGED ARE TO BE REPLACED AS PART OF THE WORKS

CHECKED & APPROVED	SURVEYED & DRAFTED – –	TRAFFIC COMMITTEE APPROVED	TECHNICAL DIRECTION/AUST STANDARD REF	S.R.A. / SURV. GEN.		SERVICES	DATUM				MARRICKVILLE COUNCIL	FILE NO. ---	SHEET NO. 2/2
				R.T.A.		TELECOM/OPTUS —T—T—T—T—	A. H. D.						
				A.C.L. / SHELL PIPELINES		GAS —G—G—G—G—					SIMMONS STREET, ENMORE		
APPROVED FOR CONSTRUCTION	DESIGNED RN NOV 2016	QUANTITIES	SERVICES AFFECTED	SYDNEY WATER		SEWER —S—S—S—S—	SCALES (ORIGINAL A1)				ENMORE ROAD TO SLOANE STREET (BOTH SIDES)	PLAN NO.	
				TELSTRA / OPTUS		WATER —W—W—W—W—							
	DRAWN RN NOV 2016		TELSTRA / OPTUS STORM WATER WATER SEWER GAS ELEC. CABLES	SYDNEY ELECTRICITY		RAILWAY —R—R—R—R—	N/A				FOOTPATH RECONSTRUCTION – CONSULTATION PLAN	CAD FILE ---	
				NOTICE OF ENTRY		ELEC. CABLES —E—E—E—E—							
				KERB & GUTTER		OIL PIPELINES —P—P—P—P—							
				NOTICES	DATE	STORM WATER —SW—SW—SW—		AMEND	DATE	DESCRIPTION	APPROV.		