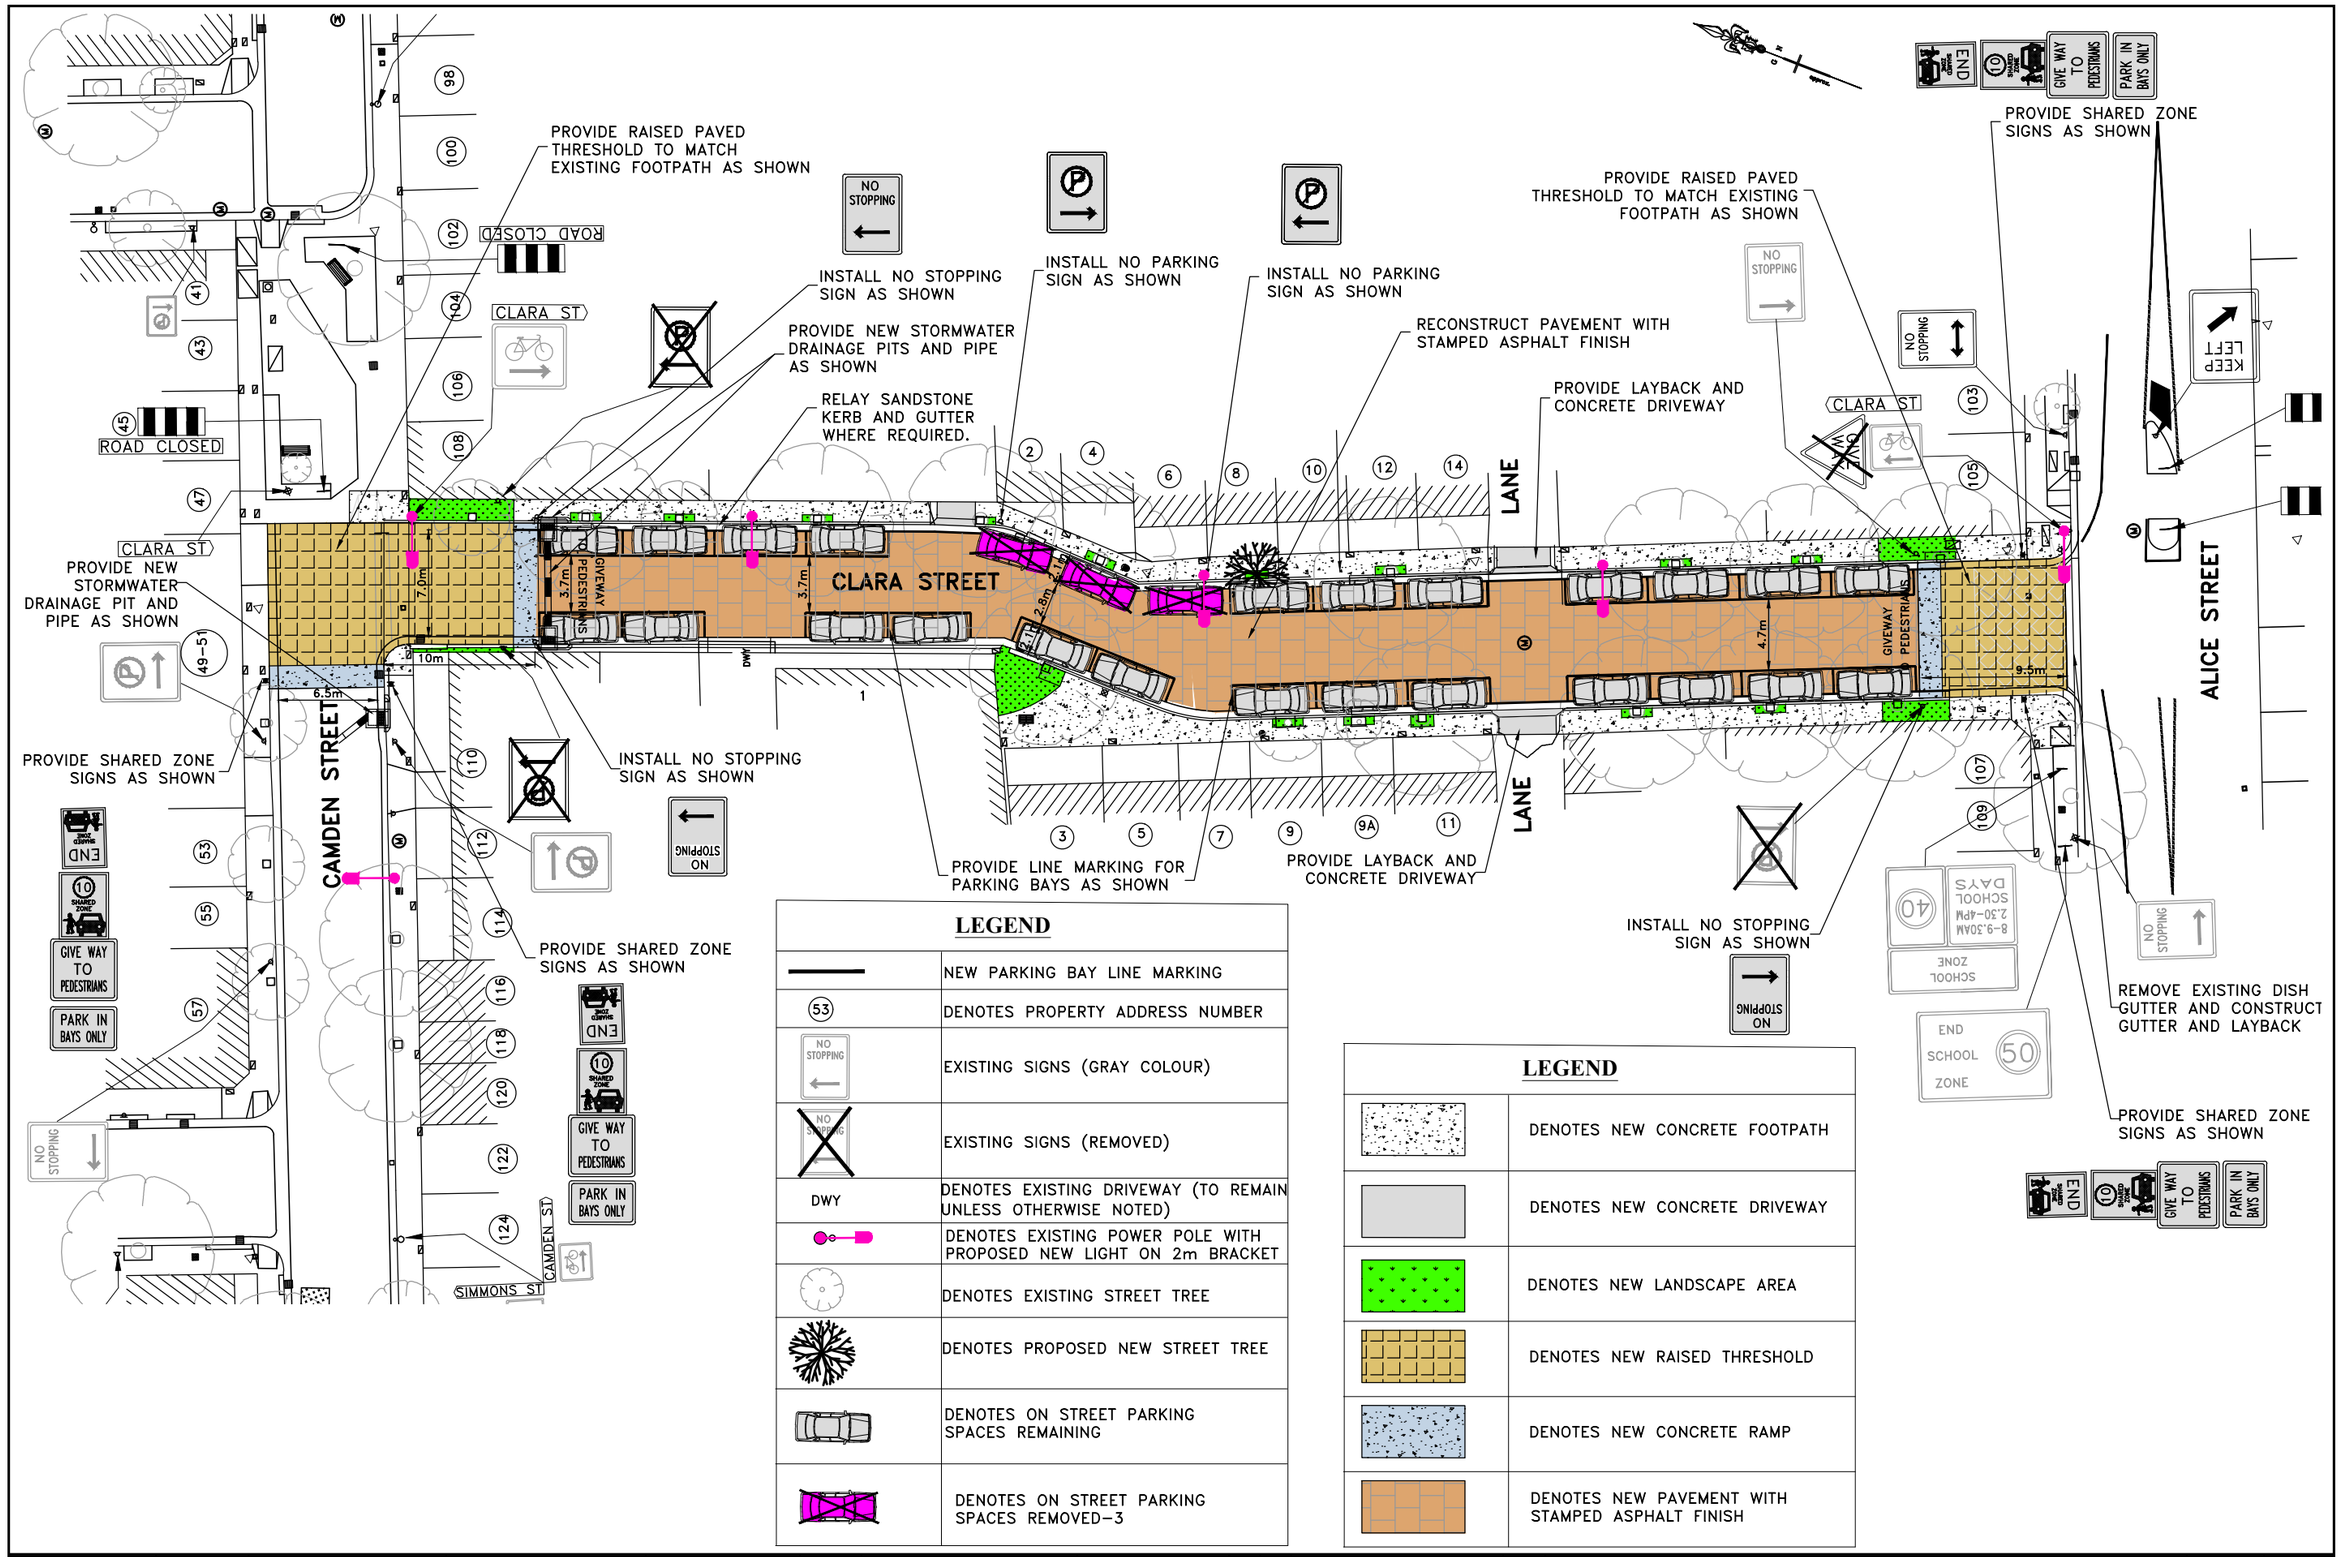

LEGEND

———	NEW PARKING BAY LINE MARKING
(53)	DENOTES PROPERTY ADDRESS NUMBER
NO STOPPING	EXISTING SIGNS (GRAY COLOUR)
NO STOPPING	EXISTING SIGNS (REMOVED)
DWY	DENOTES EXISTING DRIVEWAY (TO REMAIN UNLESS OTHERWISE NOTED)
	DENOTES EXISTING POWER POLE WITH PROPOSED NEW LIGHT ON 2m BRACKET
	DENOTES EXISTING STREET TREE
	DENOTES PROPOSED NEW STREET TREE
	DENOTES ON STREET PARKING SPACES REMAINING
	DENOTES ON STREET PARKING SPACES REMOVED–3

LEGEND

	DENOTES NEW CONCRETE FOOTPATH
	DENOTES NEW CONCRETE DRIVEWAY
	DENOTES NEW LANDSCAPE AREA
	DENOTES NEW RAISED THRESHOLD
	DENOTES NEW CONCRETE RAMP
	DENOTES NEW PAVEMENT WITH STAMPED ASPHALT FINISH

CHECKED & APPROVED	SURVEYED & DRAFTED AD FEB 2016	QUANTITIES	SERVICES AFFECTED	S.R.A. / SURV. GEN.		SERVICES	DATUM					MARRICKVILLE COUNCIL	FILE NO.	SHEET NO.
				R.T.A.		TELECOM/OPTUS —T—T—T—T—	A. H. D.							1/1
APPROVED FOR CONSTRUCTION	DESIGNED RN MAY 2016			A.G.L. / SHELL PIPELINES		GAS —G—G—G—G—	SCALES (ORIGINAL A1)					CLARA STREET, NEWTOWN	PLAN NO.	
				SYDNEY WATER		SEWER —S—S—S—S—	1:200					PROPOSED SHARED ZONE & RECONSTRUCTION	6109	
	DRAWN RN MAY 2016			TELSTRA / OPTUS		WATER —W—W—W—W—								
				SYDNEY ELECTRICITY		RAILWAY —R—R—R—R—						CONSULTATION PLAN	CAD FILE	
				NOTICE OF ENTRY		ELEC. CABLES —E—E—E—E—								
				KERB & GUTTER		OIL PIPELINES —P—P—P—P—								
				NOTICES	DATE	STORM WATER —SW—SW—SW—		AMEND	DATE	DESCRIPTION	APPROV.			