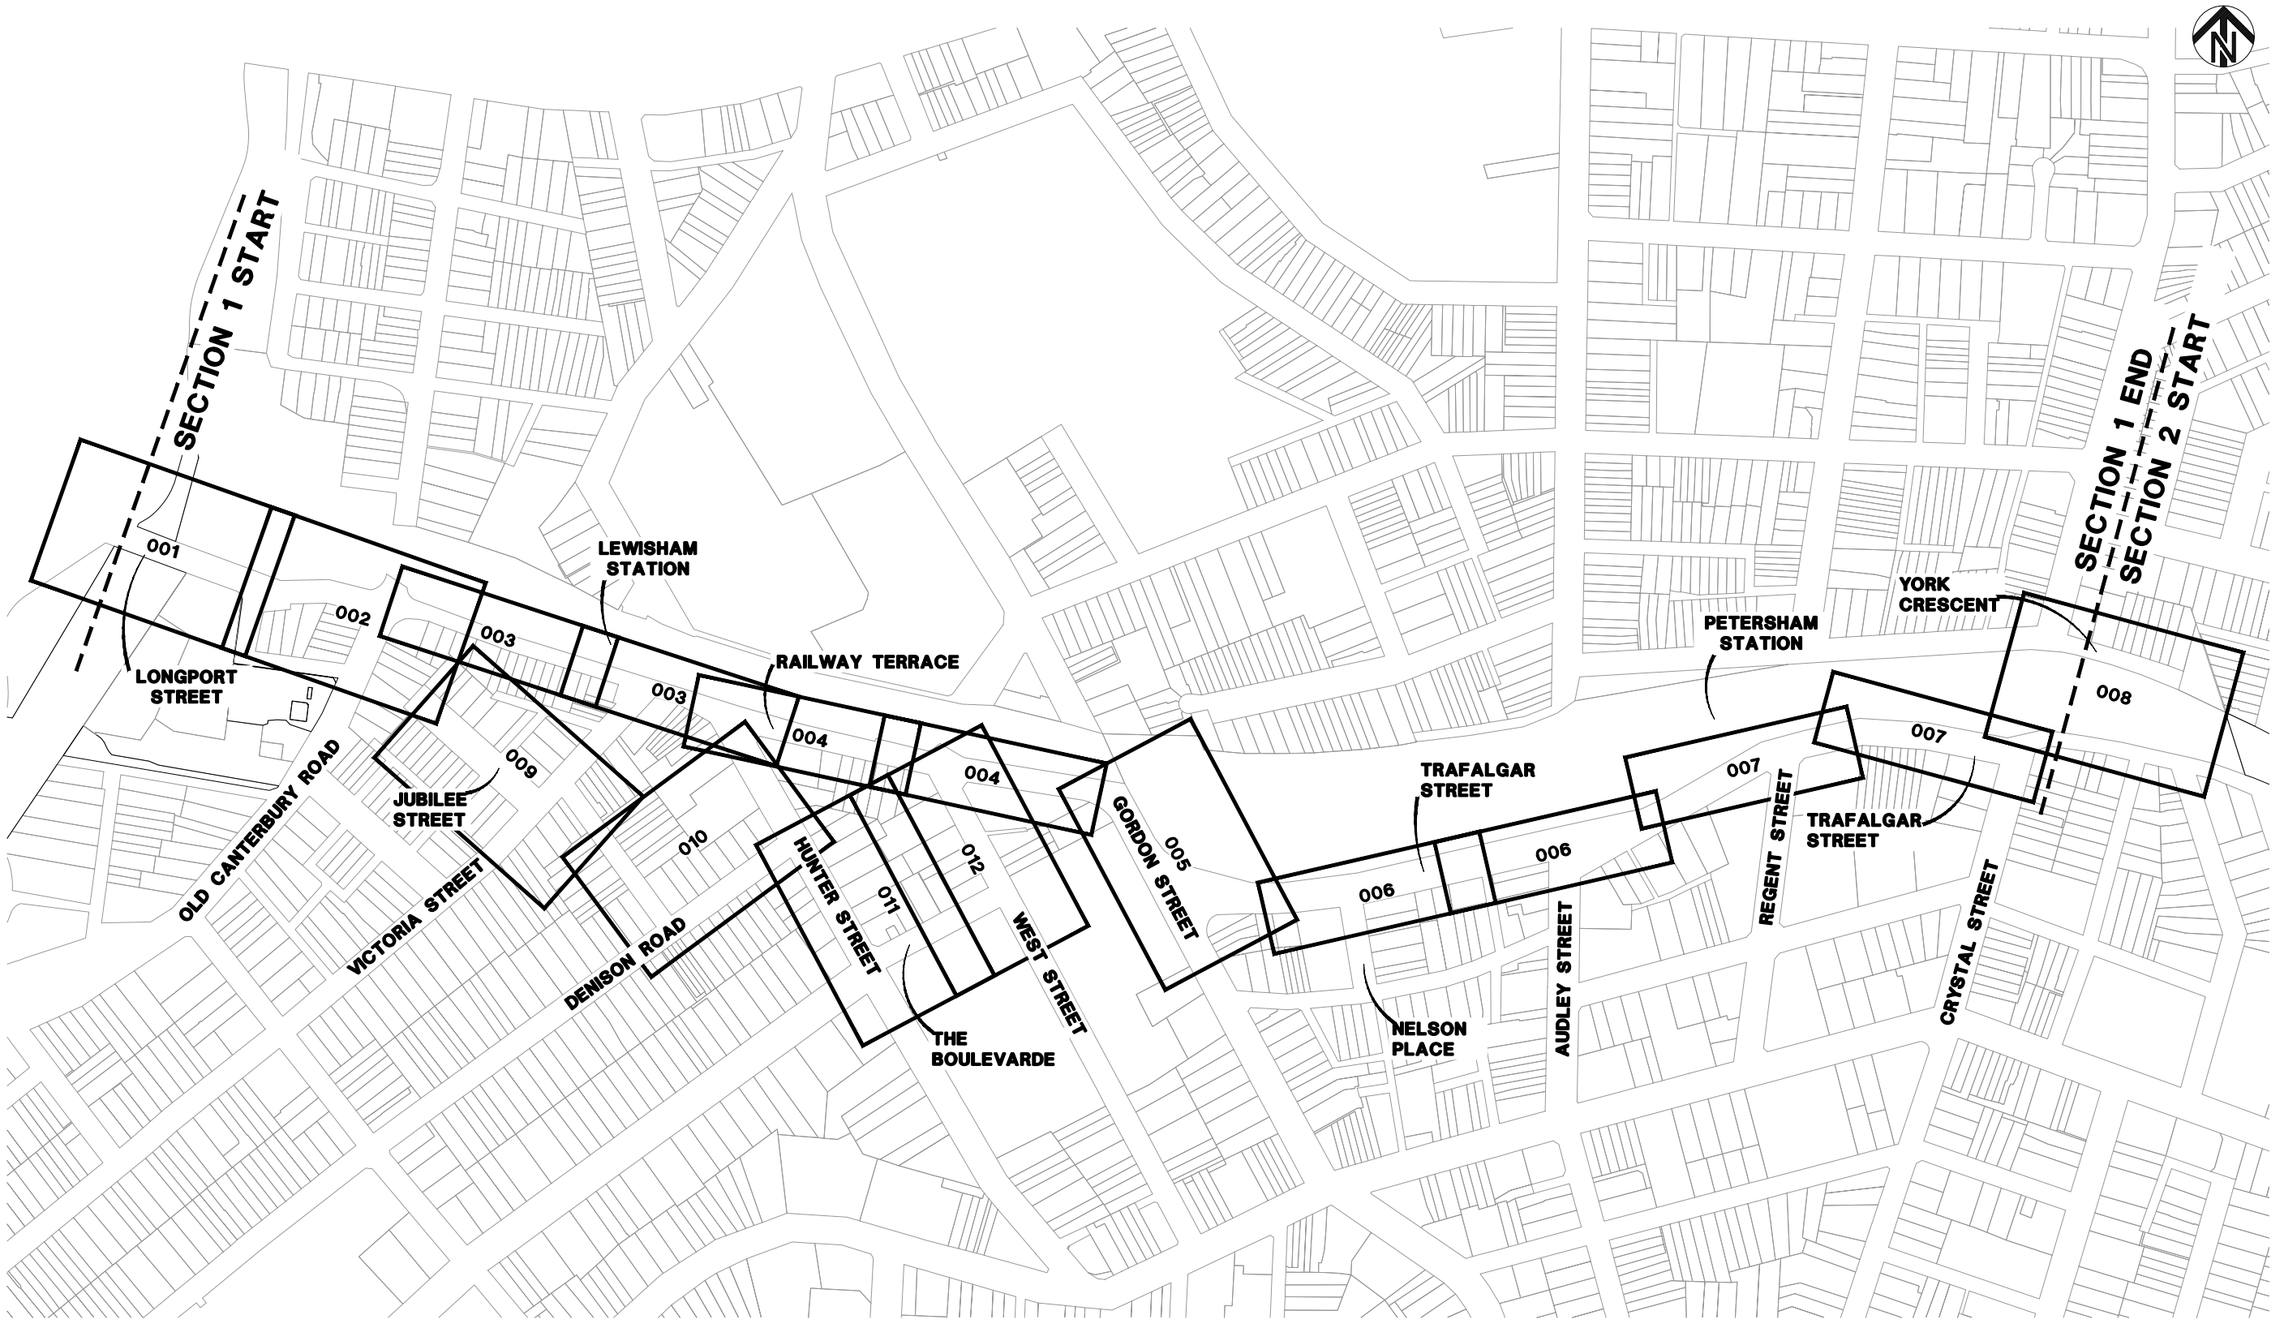


(SHEET LAYOUTS 1:200 @ A1)

PRELIMINARY
19 December 2017

CHECKED & APPROVED

APPROVED FOR CONSTRUCTION

SURVEYED & DRAFTED: LTS LOCKLEY MAY 16

DESIGNED: NP AUGUST 17

DRAWN: AL AUGUST 17

TRAFFIC COMMITTEE APPROVED

INNER WEST COUNCIL

STANDARDS OR GUIDELINES REFERRED TO
* TDT 2011/01a * 1742.13–2009 * 1742.10–2009

SERVICES AFFECTED	QUANTITIES
TELSTRA / OPTUS	
STORM WATER	
WATER	
GAS	
ELEC. CABLES	
RAILCORP	

NOTICES	DATE
S.R.A. / SURV. GEN.	
R.T.A.	
A.G.L. / SHELL PIPELINES	
SYDNEY WATER	
TELSTRA / OPTUS	
SYDNEY ELECTRICITY	
NOTICE OF ENTRY	
KERB & GUTTER	

SERVICES

TELECOM/OPTUS	E
GAS	G
SEWER	S
WATER	W
OVERHEAD POWER	OHP
ELEC. CABLES	E
COMMUNICATIONS	C
STORM WATER	SW

DATUM: A. H. D.

SCALES: 0 20 40 60 80m
SCALE 1:2000
A1 UNREDUCED

AMEND	DATE	DESCRIPTION	APPROV.


INNER WEST COUNCIL

REGIONAL ROUTE 7 – DETAILED DESIGN

SECTION 1 – LONGPORT ST, MARRICKVILLE TO CRYSTAL ST, PETERSHAM

SHEET LAYOUT PLAN

FILE NO. ---
SHEET NO. 1 / 12
PLAN NO. 6174–
CAD FILE

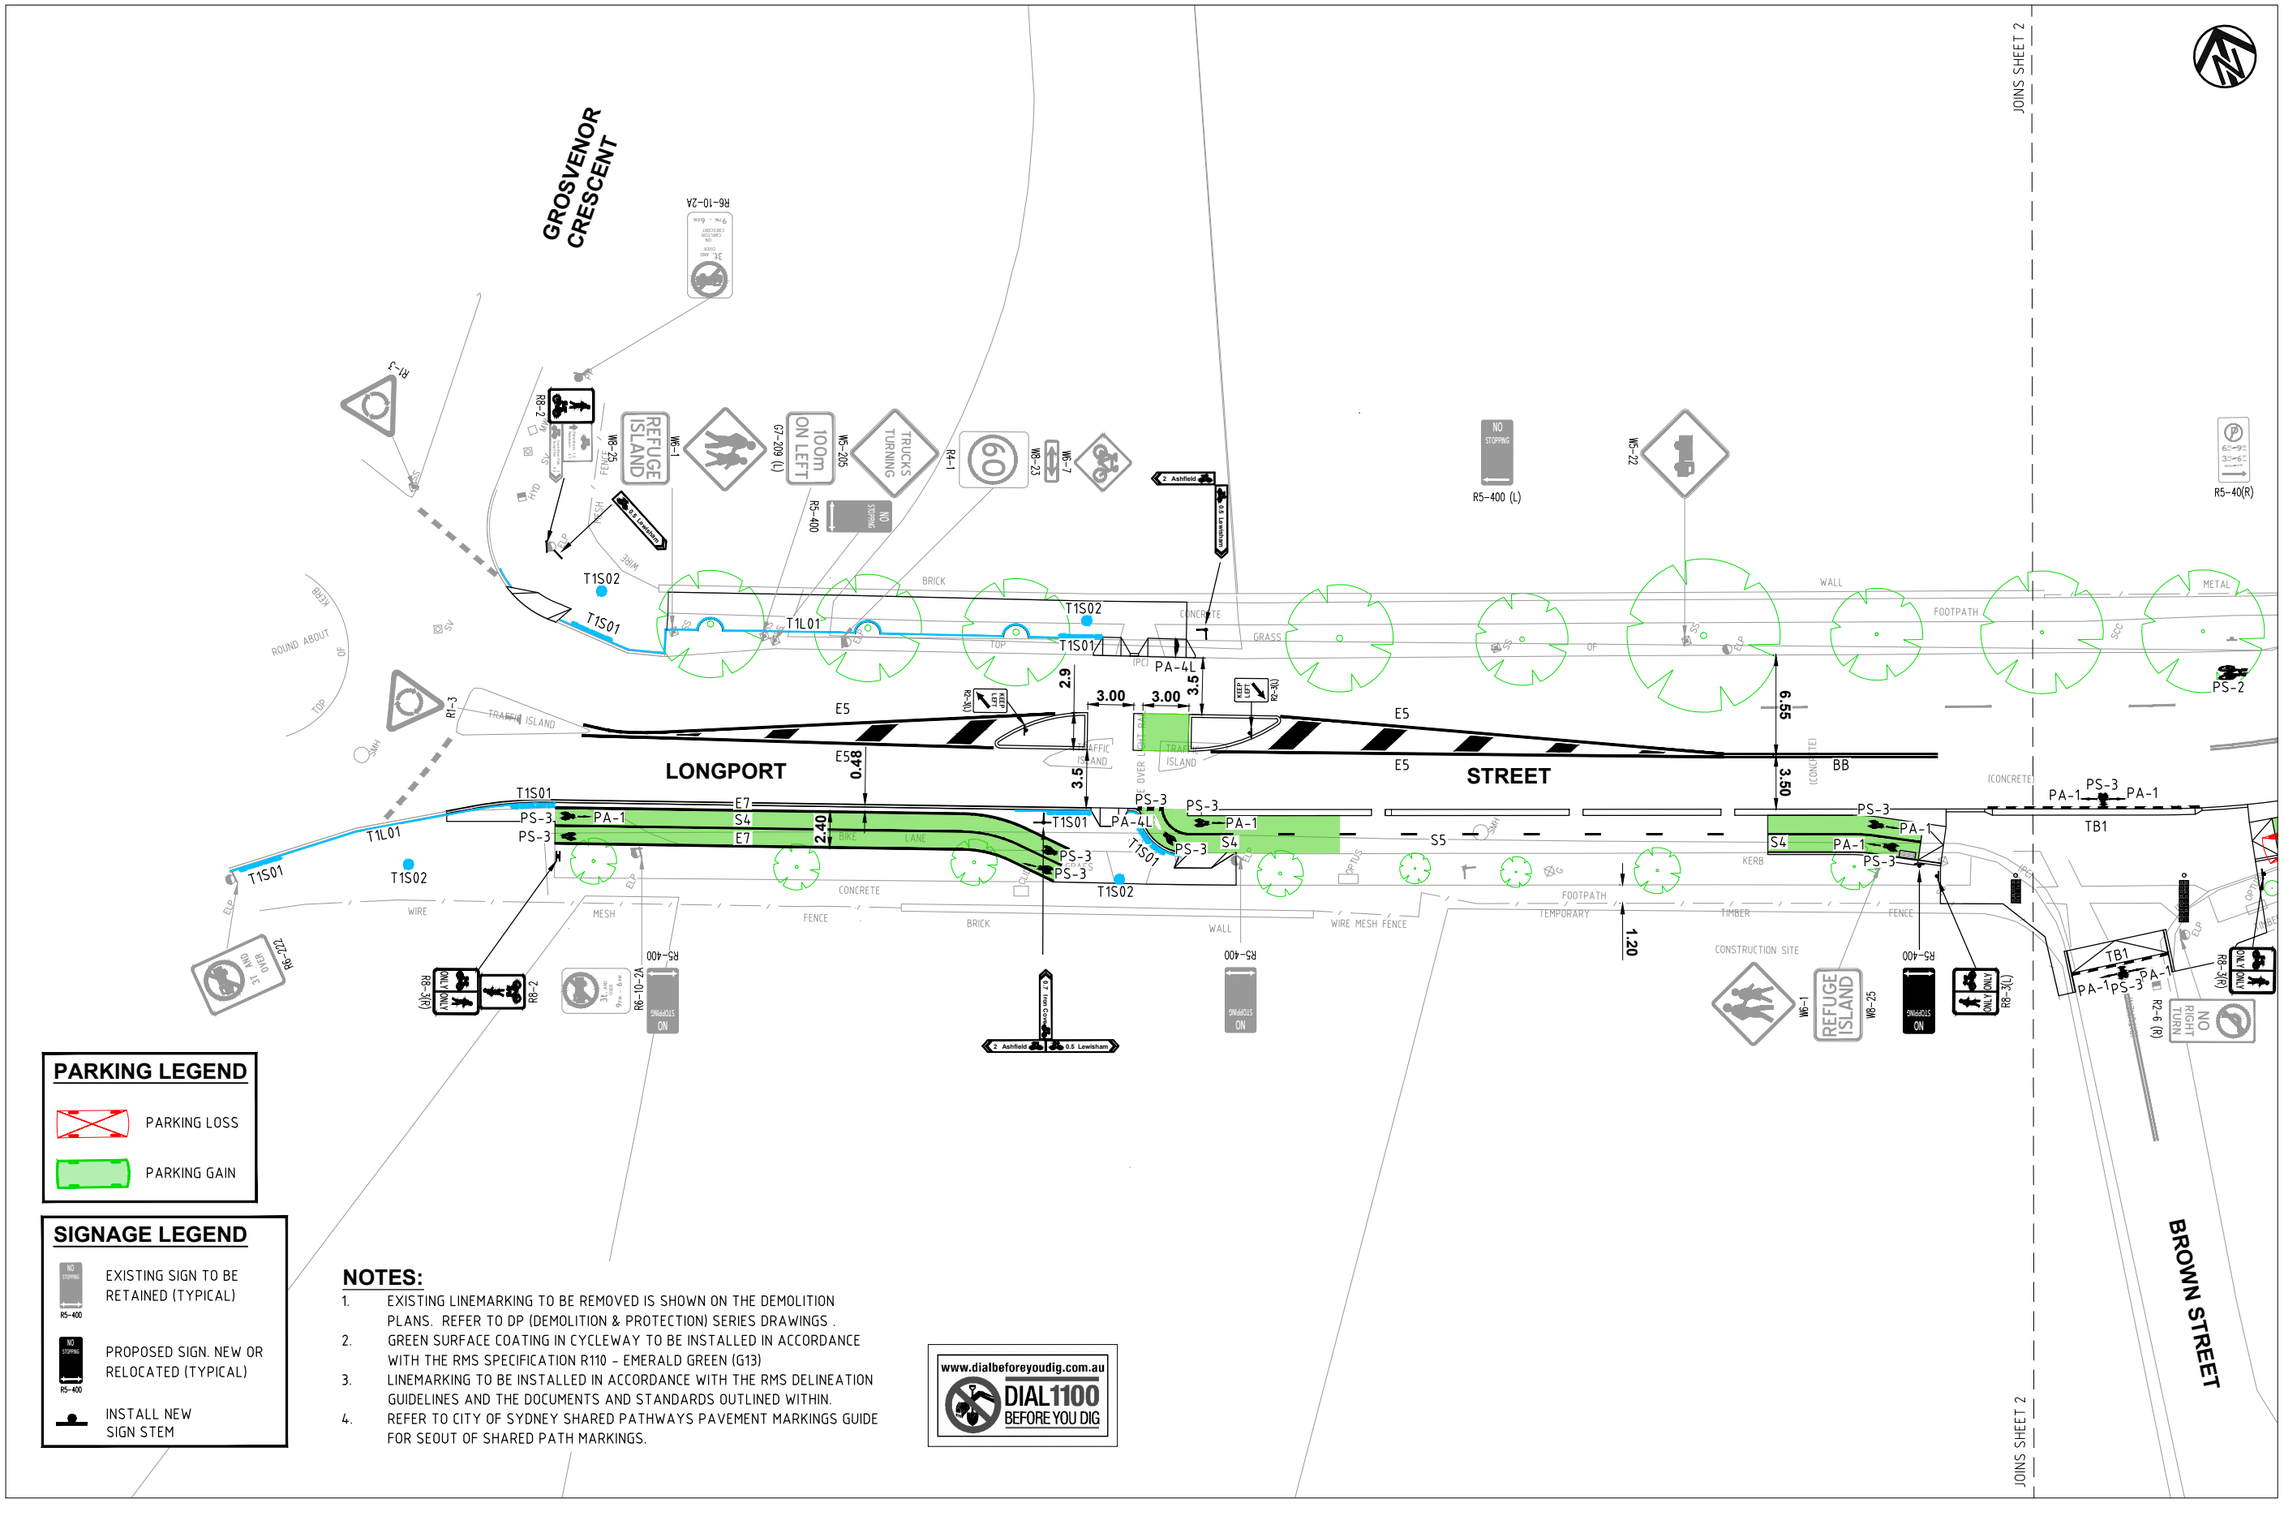

PARKING LEGEND

- PARKING LOSS
- PARKING GAIN

SIGNAGE LEGEND

- EXISTING SIGN TO BE RETAINED (TYPICAL)
- PROPOSED SIGN. NEW OR RELOCATED (TYPICAL)
- INSTALL NEW SIGN STEM

NOTES:

1. EXISTING LINEMARKING TO BE REMOVED IS SHOWN ON THE DEMOLITION PLANS. REFER TO DP (DEMOLITION & PROTECTION) SERIES DRAWINGS .
2. GREEN SURFACE COATING IN CYCLEWAY TO BE INSTALLED IN ACCORDANCE WITH THE RMS SPECIFICATION R110 - EMERALD GREEN (G13)
3. LINEMARKING TO BE INSTALLED IN ACCORDANCE WITH THE RMS DELINEATION GUIDELINES AND THE DOCUMENTS AND STANDARDS OUTLINED WITHIN.
4. REFER TO CITY OF SYDNEY SHARED PATHWAYS PAVEMENT MARKINGS GUIDE FOR SEOUT OF SHARED PATH MARKINGS.

www.dialbeforeyoudig.com.au
DIAL1100 BEFORE YOU DIG

CHECKED & APPROVED

APPROVED FOR CONSTRUCTION

SURVEYED & DRAFTED LTS LOCKLEY MAY 16

DESIGNED NP AUGUST 17

DRAWN AL AUGUST 17

TRAFFIC COMMITTEE APPROVED

INNER WEST COUNCIL

STANDARDS OR GUIDELINES REFERRED TO
* TDT 2011/01a * 1742.13-2009 * 1742.10-2009

COMPLETE
10 Regent Street p 02 9282 9900
Chippendale NSW 2008 f 02 9282 9277
ABN 64 100 037 812
www.completeurban.com.au

NOTICES	DATE
S.R.A. / SURV. GEN.	
R.T.A.	
A.G.L. / SHELL PIPELINES	
SYDNEY WATER	
TELSTRA / OPTUS	
SYDNEY ELECTRICITY	
NOTICE OF ENTRY	
KERB & GUTTER	

SERVICES
TELECOM/OPTUS E
GAS G
SEWER S
WATER W
OVERHEAD POWER OHP
ELEC. CABLES E
COMMUNICATIONS C
STORM WATER SW

DATUM A. H. D.

SCALES 0 2 4 6 8m
SCALE 1:200
A1 UNREDUCED

AMEND	DATE	DESCRIPTION	APPROV.
D	02/18	ISSUED FOR CONSULTATION	NP
C	01/18	ISSUED FOR CONSULTATION	NP
B	12/17	ISSUED FOR CONSULTATION	–
A	8/17	ISSUED FOR REVIEW	–

INNER WEST COUNCIL

REGIONAL ROUTE 7 – DETAILED DESIGN

SECTION 1 – LONGPORT ST, LEWISHAM TO CRYSTAL ST, PETERSHAM

SIGNAGE AND LINEMARKING PLAN

FILE NO. ---
SHEET NO. 1 /12
PLAN NO. 6174–001
CAD FILE 2519–02–SL–001

PARKING LEGEND

- PARKING LOSS
- PARKING GAIN

www.dialbeforeyoudig.com.au
DIAL 1100 BEFORE YOU DIG

SIGNAGE LEGEND

- EXISTING SIGN TO BE RETAINED (TYPICAL)
- PROPOSED SIGN. NEW OR RELOCATED (TYPICAL)
- INSTALL NEW SIGN STEM

NOTES:

1. EXISTING LINEMARKING TO BE REMOVED IS SHOWN ON THE DEMOLITION PLANS. REFER TO DP (DEMOLITION & PROTECTION) SERIES DRAWINGS .
2. GREEN SURFACE COATING IN CYCLEWAY TO BE INSTALLED IN ACCORDANCE WITH THE RMS SPECIFICATION R110 - EMERALD GREEN (G13)
3. LINEMARKING TO BE INSTALLED IN ACCORDANCE WITH THE RMS DELINEATION GUIDELINES AND THE DOCUMENTS AND STANDARDS OUTLINED WITHIN.
4. REFER TO CITY OF SYDNEY SHARED PATHWAYS PAVEMENT MARKINGS GUIDE FOR SEOUT OF SHARED PATH MARKINGS.

JOINS SHEET 1

INCLUSION OF BICYLCE LANTERNS IN TRAFFIC SIGNALS SUBJECT TO RMS APPROVAL.

LONGPORT STREET

RAILWAY TERRACE

OLD CANTERBURY ROAD

JUBILEE PARK

JUBILEE STREET

JOINS SHEET 3

JOINS SHEET 9

No. 8

No.1

No. 70

No. 60

No. 63

No. 69

No. 14

No. 12

No.65 RENDERED COTTAGE TILE ROOF

No.69 RENDERED COTTAGE TILE ROOF

CHECKED & APPROVED	SURVEYED & DRAFTED LTS LOCKLEY MAY 16	TRAFFIC COMMITTEE APPROVED	STANDARDS OR GUIDELINES REFERRED TO * TDT 2011/01a * 1742.13–2009 * 1742.10–2009
APPROVED FOR CONSTRUCTION	DESIGNED NP AUGUST 17	INNER WEST COUNCIL	COMPLETE 10 Regent Street p 02 9282 9900 Chippendale NSW 2008 f 02 9282 9277 ABN 84 100 037 812 www.completeurban.com.au
	DRAWN AL AUGUST 17		

NOTICES	DATE
S.R.A. / SURV. GEN.	
R.T.A.	
A.G.L. / SHELL PIPELINES	
SYDNEY WATER	
TELSTRA / OPTUS	
SYDNEY ELECTRICITY	
NOTICE OF ENTRY	
KERB & GUTTER	

SERVICES
- TELECOM/OPTUS — E
- GAS — G
- SEWER — S
- WATER — W
- OVERHEAD POWER — OHP
- ELEC. CABLES — E
- COMMUNICATIONS — C
- STORM WATER — SW

DATUM A. H. D.

SCALES 0 2 4 6 8m
SCALE 1:200
A1 UNREDUCED

AMEND	DATE	DESCRIPTION	APPROV.
D	02/18	ISSUED FOR CONSULTATION	NP
C	01/18	ISSUED FOR CONSULTATION	NP
B	12/17	ISSUED FOR CONSULTATION	–
A	8/17	ISSUED FOR REVIEW	–


INNER WEST COUNCIL

REGIONAL ROUTE 7 – DETAILED DESIGN

SECTION 1 – LONGPORT ST, LEWISHAM TO CRYSTAL ST, PETERSHAM

SIGNAGE AND LINEMARKING PLAN

FILE NO.	SHEET NO.
---	2 /12
PLAN NO.	
6174–002	
CAD FILE	
2519–02–SL–002	

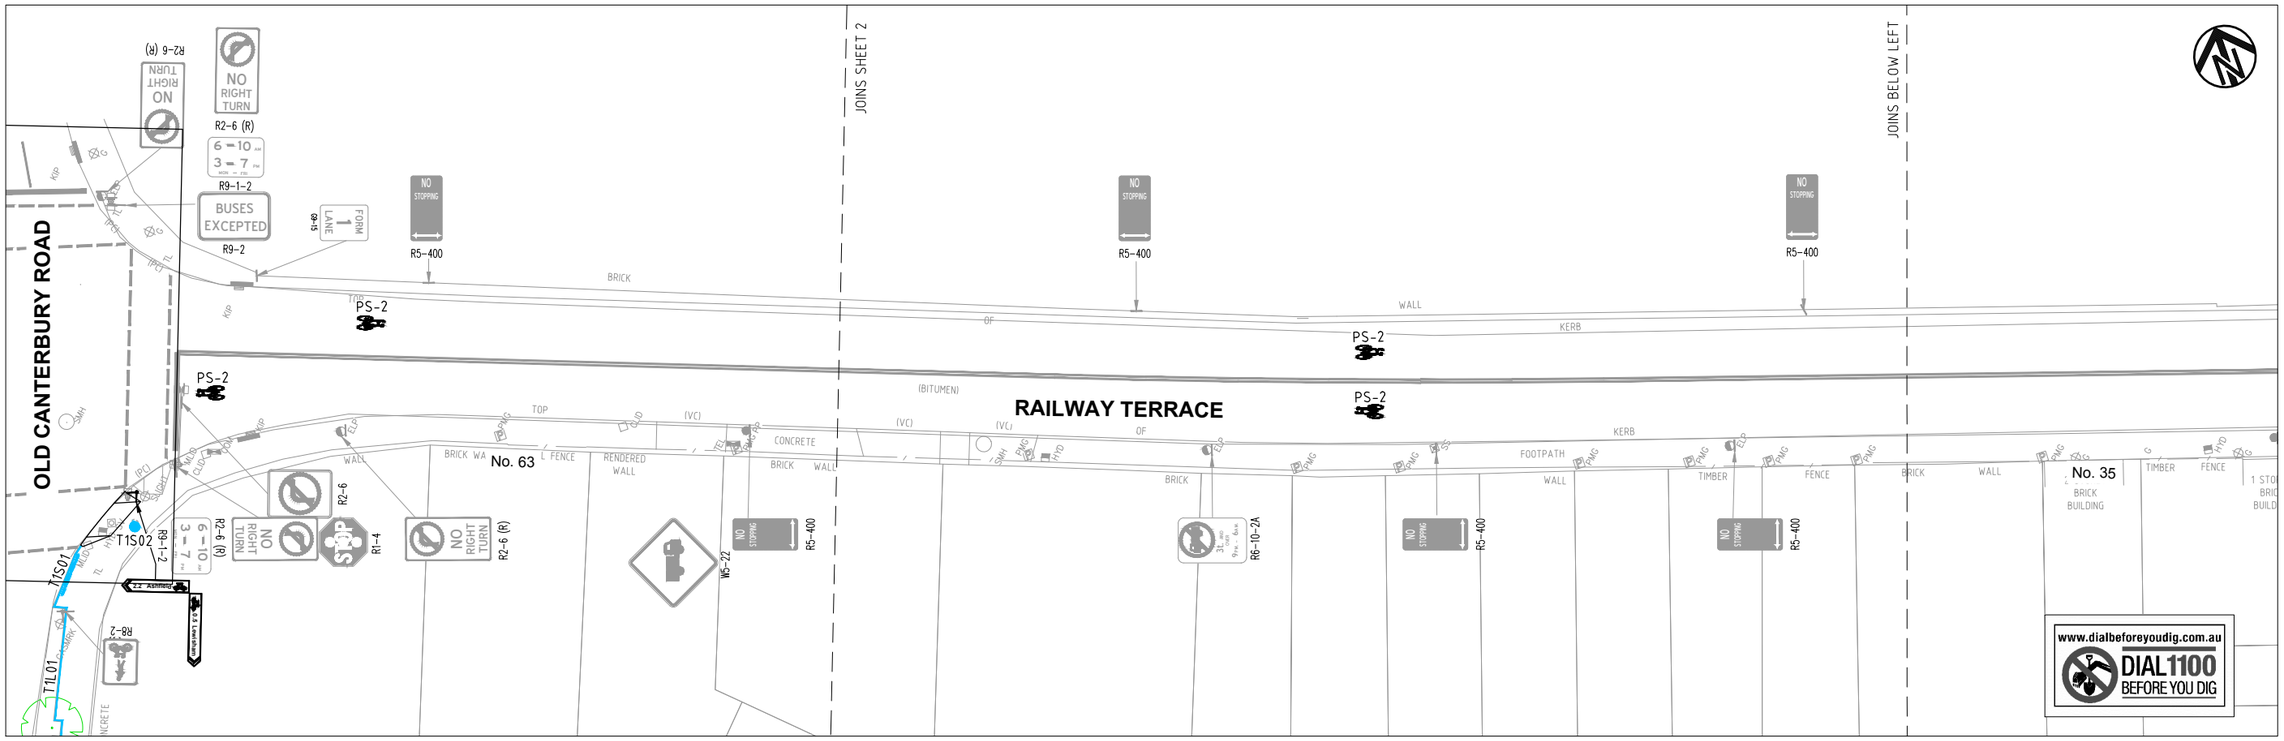

NOTES:


1. EXISTING LINEMARKING TO BE REMOVED IS SHOWN ON THE DEMOLITION PLANS. REFER TO DP (DEMOLITION & PROTECTION) SERIES DRAWINGS .
2. GREEN SURFACE COATING IN CYCLEWAY TO BE INSTALLED IN ACCORDANCE WITH THE RMS SPECIFICATION R110 - EMERALD GREEN (G13)
3. LINEMARKING TO BE INSTALLED IN ACCORDANCE WITH THE RMS DELINEATION GUIDELINES AND THE DOCUMENTS AND STANDARDS OUTLINED WITHIN.
4. REFER TO CITY OF SYDNEY SHARED PATHWAYS PAVEMENT MARKINGS GUIDE FOR SEOUT OF SHARED PATH MARKINGS.

PARKING LEGEND

- PARKING LOSS
- PARKING GAIN


SIGNAGE LEGEND


- EXISTING SIGN TO BE RETAINED (TYPICAL)
- PROPOSED SIGN. NEW OR RELOCATED (TYPICAL)
- INSTALL NEW SIGN STEM

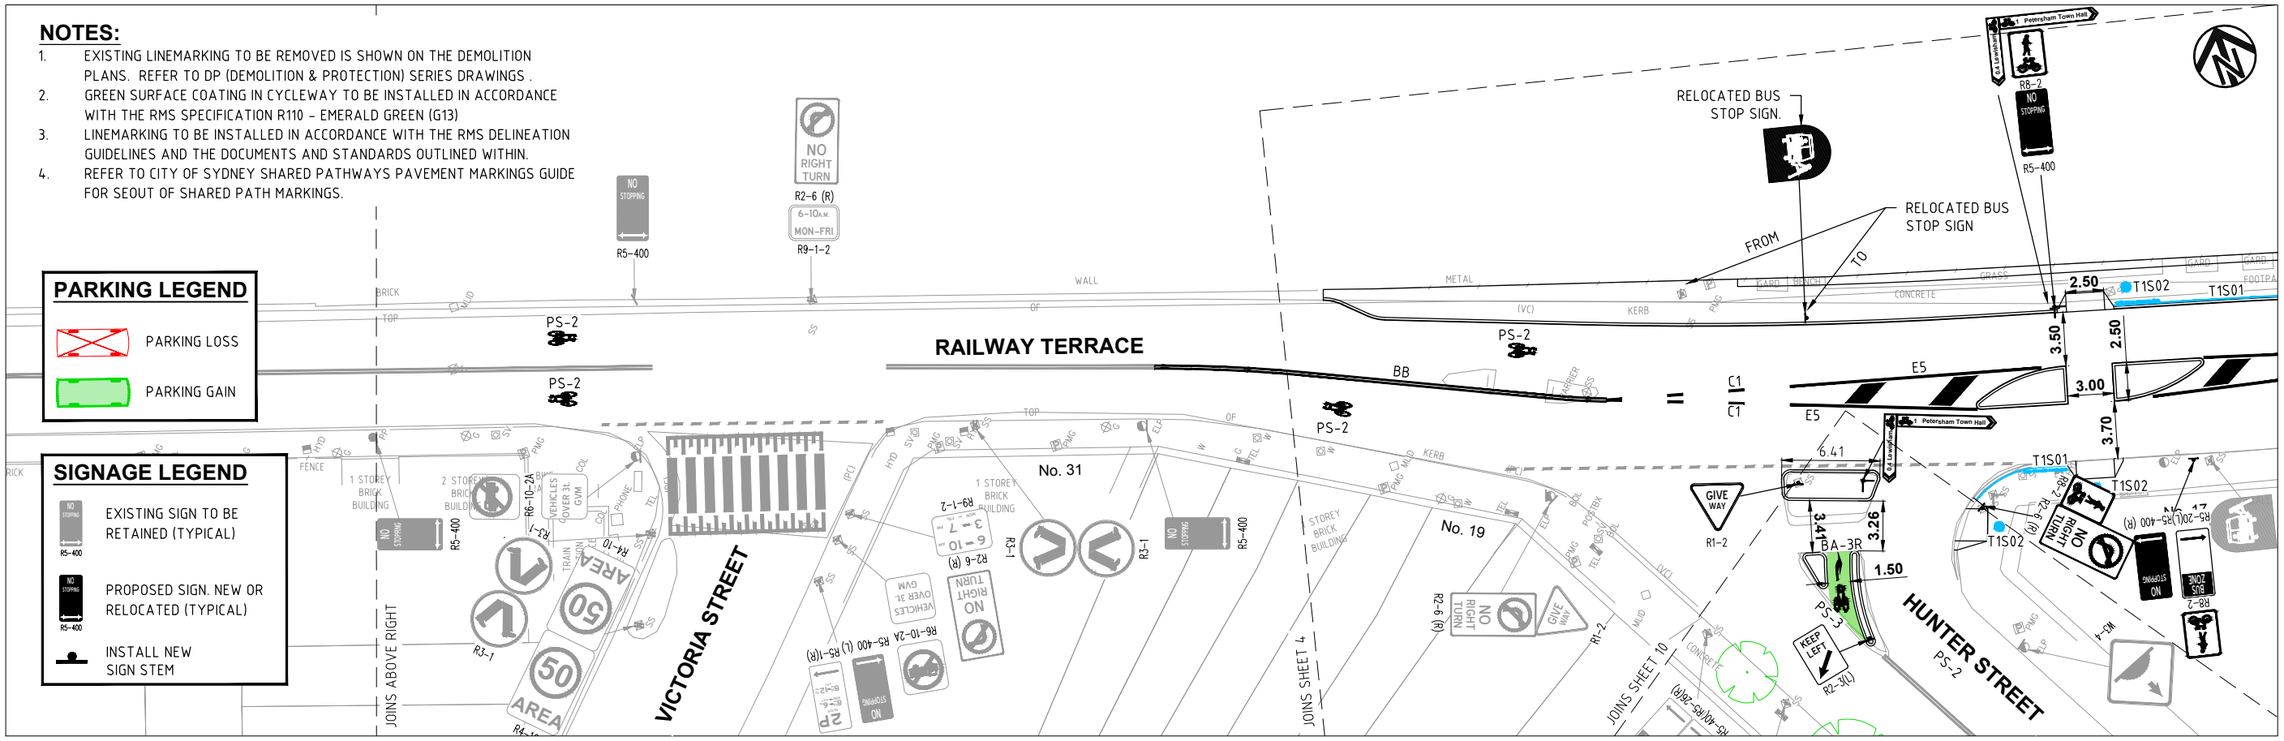

CHECKED & APPROVED	SURVEYED & DRAFTED LTS LOCKLEY MAY 16	TRAFFIC COMMITTEE APPROVED	STANDARDS OR GUIDELINES REFERRED TO * TDT 2011/01a * 1742.13–2009 * 1742.10–2009	S.R.A. / SURV. GEN.		SERVICES		DATUM				INNER WEST COUNCIL	FILE NO. ---	SHEET NO. 3 /12
APPROVED FOR CONSTRUCTION	DESIGNED NP AUGUST 17	INNER WEST COUNCIL	COMPLETE 10 Regent Street Chippendale NSW 2008 p 02 9282 9900 f 02 9282 9277 ABN 64 100 037 812 www.completeurban.com.au	R.T.A.		TELECOM/OPTUS	E	A. H. D.				REGIONAL ROUTE 7 – DETAILED DESIGN	PLAN NO. 6174–003
	DRAWN AL AUGUST 17			A.G.L. / SHELL PIPELINES		GAS	G	SCALES 0 2 4 6 8m SCALE 1:200 A1 UNREDUCED				SECTION 1 – LONGPORT ST, LEWISHAM TO CRYSTAL ST, PETERSHAM	CAD FILE 2519–02–SL–003
				SYDNEY WATER		SEWER	S					SIGNAGE AND LINEMARKING PLAN	
				TELSTRA / OPTUS		WATER	W						
				SYDNEY ELECTRICITY		OVERHEAD POWER	OHP						
				NOTICE OF ENTRY		ELEC. CABLES	E						
				KERB & GUTTER		COMMUNICATIONS	C						
				NOTICES	DATE	STORM WATER	SW						

AMEND	DATE	DESCRIPTION	APPROV.
D	02/18	ISSUED FOR CONSULTATION	NP
C	01/18	ISSUED FOR CONSULTATION	NP
B	12/17	ISSUED FOR CONSULTATION	NP
A	8/17	ISSUED FOR REVIEW	–

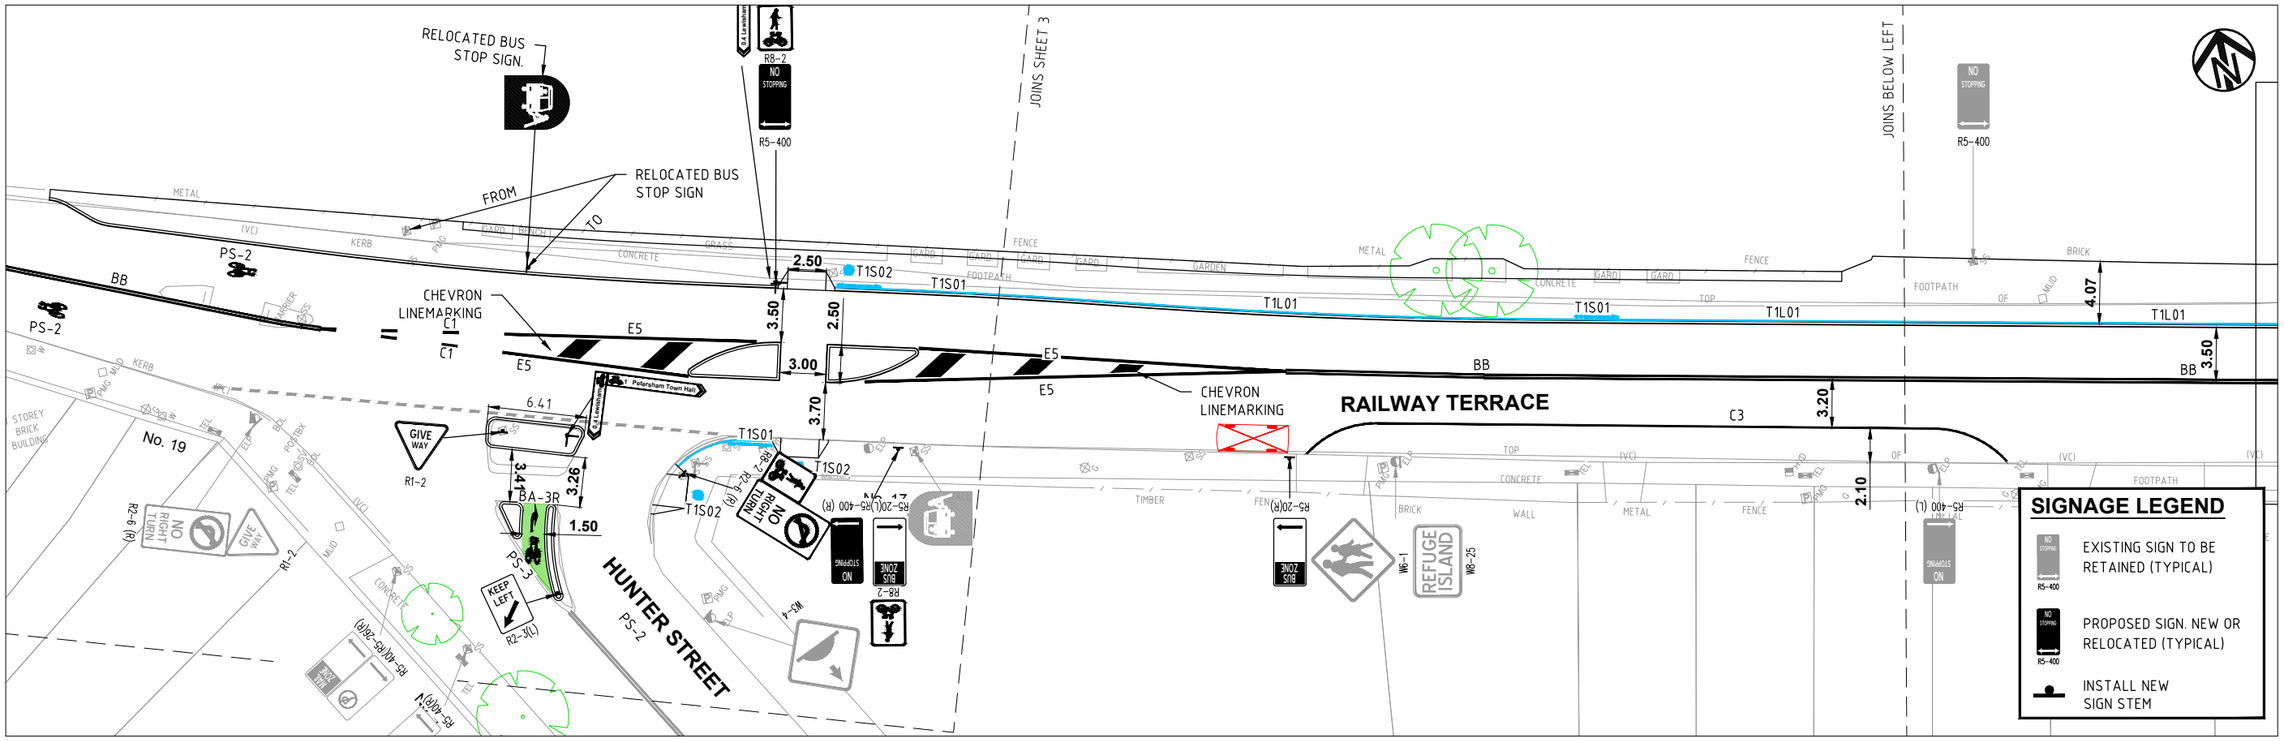

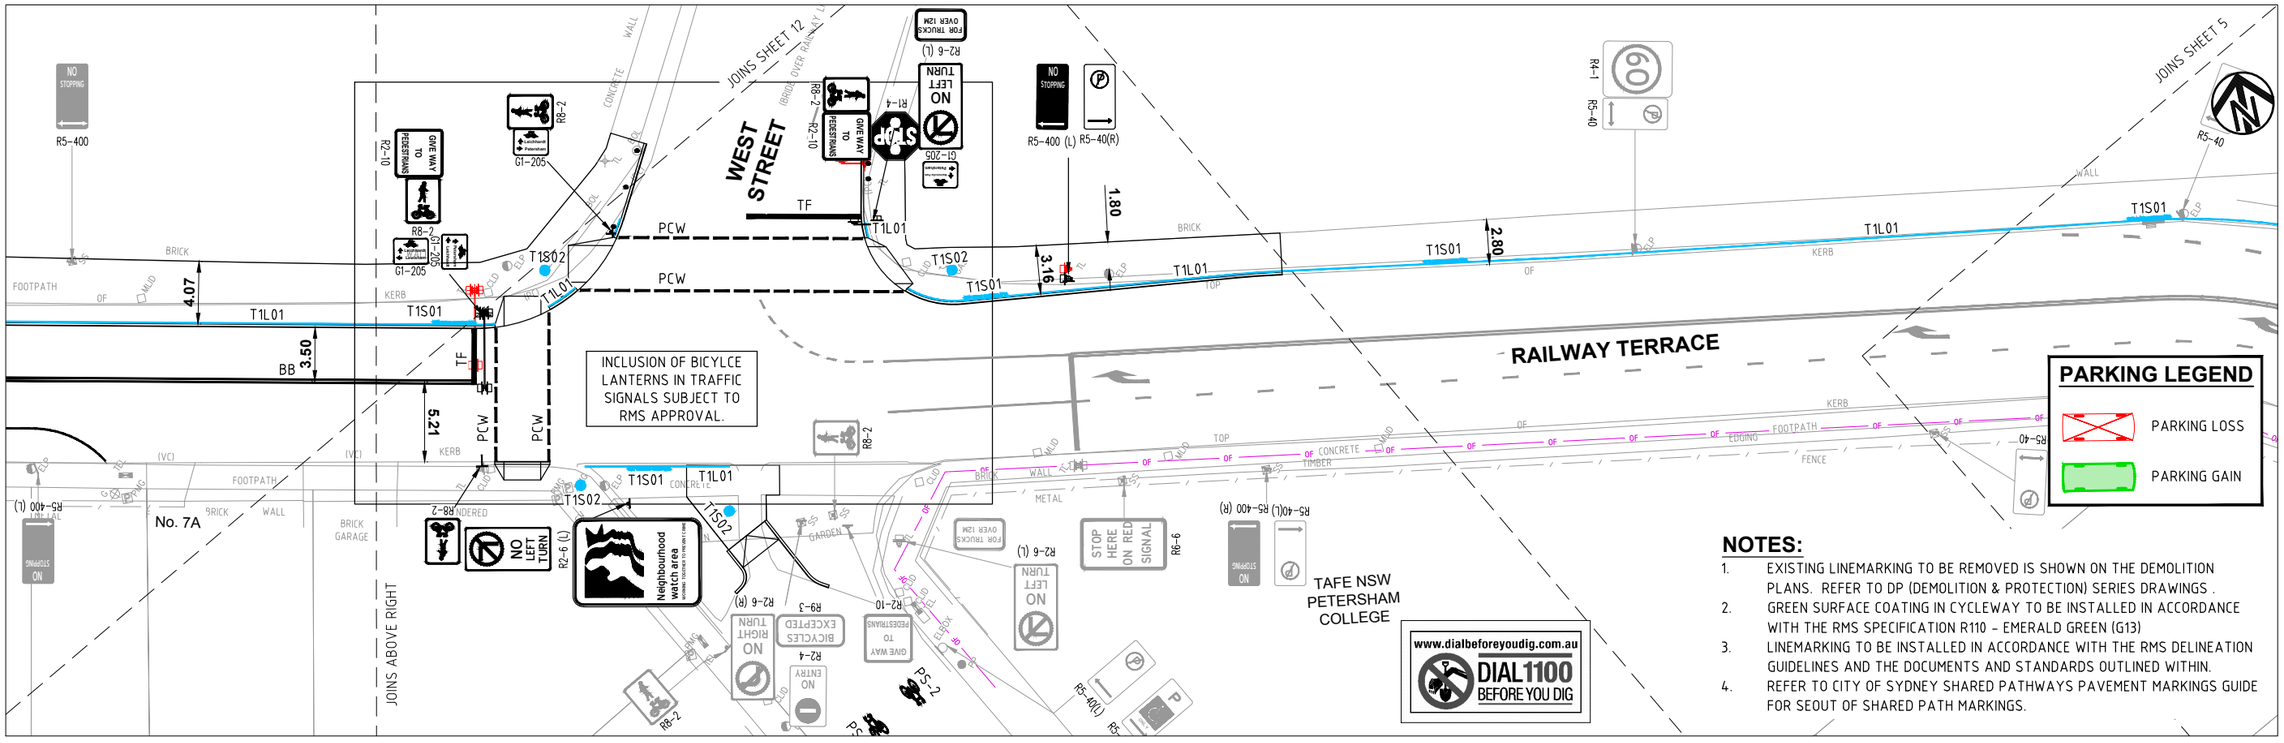

NOTES:

1. EXISTING LINEMARKING TO BE REMOVED IS SHOWN ON THE DEMOLITION PLANS. REFER TO DP (DEMOLITION & PROTECTION) SERIES DRAWINGS .
2. GREEN SURFACE COATING IN CYCLEWAY TO BE INSTALLED IN ACCORDANCE WITH THE RMS SPECIFICATION R110 - EMERALD GREEN (G13)
3. LINEMARKING TO BE INSTALLED IN ACCORDANCE WITH THE RMS DELINEATION GUIDELINES AND THE DOCUMENTS AND STANDARDS OUTLINED WITHIN.
4. REFER TO CITY OF SYDNEY SHARED PATHWAYS PAVEMENT MARKINGS GUIDE FOR SEOUT OF SHARED PATH MARKINGS.

CHECKED & APPROVED

APPROVED FOR CONSTRUCTION

SURVEYED & DRAFTED LTS LOCKLEY MAY 16

DESIGNED NP AUGUST 17

DRAWN AL AUGUST 17

TRAFFIC COMMITTEE APPROVED

INNER WEST COUNCIL

STANDARDS OR GUIDELINES REFERRED TO
* TDT 2011/01a
* 1742.13-2009
* 1742.10-2009

COMPLETE
10 Regent Street p 02 9282 9900
Chippendale NSW 2008 f 02 9282 9277
ABN 64 100 037 812
www.completeurban.com.au

NOTICES	DATE
S.R.A. / SURV. GEN.	
R.T.A.	
A.G.L. / SHELL PIPELINES	
SYDNEY WATER	
TELSTRA / OPTUS	
SYDNEY ELECTRICITY	
NOTICE OF ENTRY	
KERB & GUTTER	

SERVICES
TELECOM/OPTUS E
GAS G
SEWER S
WATER W
OVERHEAD POWER OHP
ELEC. CABLES E
COMMUNICATIONS C
STORM WATER SW

DATUM A. H. D.

SCALES 0 2 4 6 8m
SCALE 1:200
A1 UNREDUCED

AMEND	DATE	DESCRIPTION	APPROV.
D	02/18	ISSUED FOR CONSULTATION	NP
C	01/18	ISSUED FOR CONSULTATION	NP
B	12/17	ISSUED FOR CONSULTATION	–
A	8/17	ISSUED FOR REVIEW	–


INNER WEST COUNCIL

REGIONAL ROUTE 7 – DETAILED DESIGN

SECTION 1 – LONGPORT ST, LEWISHAM TO CRYSTAL ST, PETERSHAM

SIGNAGE AND LINEMARKING PLAN

FILE NO. ---
SHEET NO. 4 /12
PLAN NO. 6174–004
CAD FILE 2519–02–SL–004

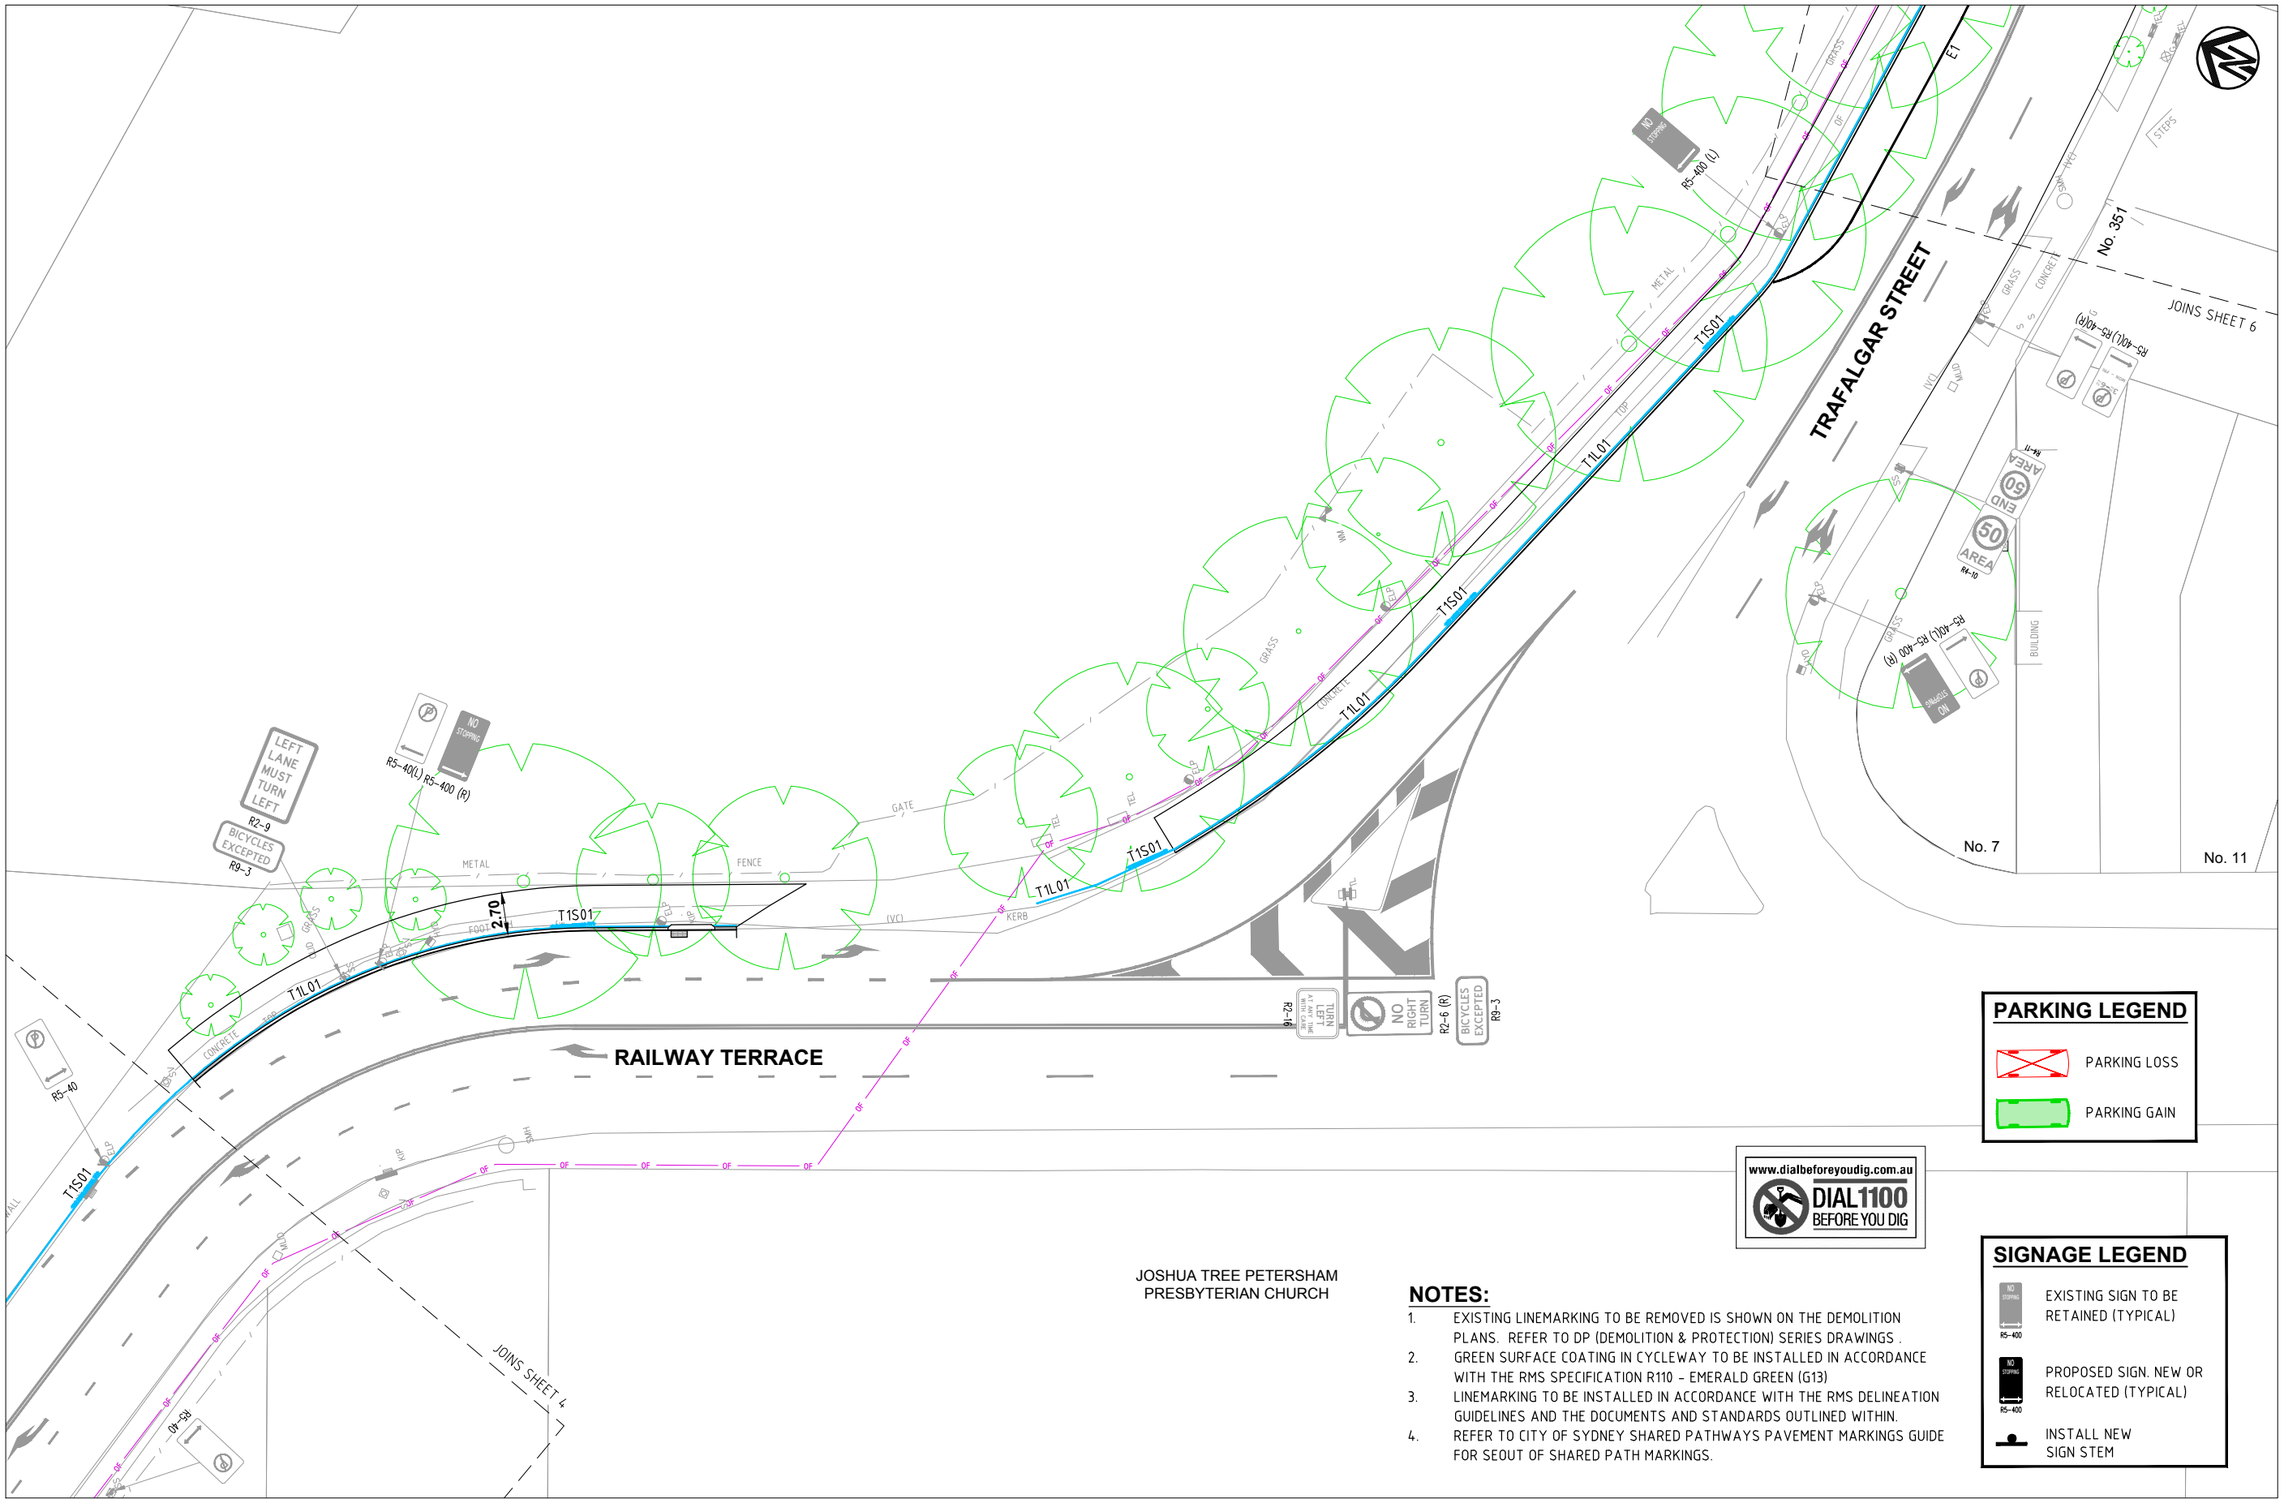

PARKING LEGEND

- PARKING LOSS
- PARKING GAIN

www.dialbeforeyoudig.com.au
DIAL 1100 BEFORE YOU DIG

JOSHUA TREE PETERSHAM
PRESBYTERIAN CHURCH

NOTES:

1. EXISTING LINEMARKING TO BE REMOVED IS SHOWN ON THE DEMOLITION PLANS. REFER TO DP (DEMOLITION & PROTECTION) SERIES DRAWINGS .
2. GREEN SURFACE COATING IN CYCLEWAY TO BE INSTALLED IN ACCORDANCE WITH THE RMS SPECIFICATION R110 - EMERALD GREEN (G13)
3. LINEMARKING TO BE INSTALLED IN ACCORDANCE WITH THE RMS DELINEATION GUIDELINES AND THE DOCUMENTS AND STANDARDS OUTLINED WITHIN.
4. REFER TO CITY OF SYDNEY SHARED PATHWAYS PAVEMENT MARKINGS GUIDE FOR SEOUT OF SHARED PATH MARKINGS.

SIGNAGE LEGEND

- EXISTING SIGN TO BE RETAINED (TYPICAL)
- PROPOSED SIGN. NEW OR RELOCATED (TYPICAL)
- INSTALL NEW SIGN STEM

CHECKED & APPROVED

APPROVED FOR CONSTRUCTION

SURVEYED & DRAFTED LTS LOCKLEY MAY 16

DESIGNED NP AUGUST 17

DRAWN AL AUGUST 17

TRAFFIC COMMITTEE APPROVED

INNER WEST COUNCIL

STANDARDS OR GUIDELINES REFERRED TO
* TDT 2011/01a * 1742.13–2009 * 1742.10–2009

COMPLETE
10 Regent Street p 02 9282 9900
Chippendale NSW 2008 f 02 9282 9277
ABN 64 100 037 812
www.completeurban.com.au

NOTICES	DATE
S.R.A. / SURV. GEN.	
R.T.A.	
A.G.L. / SHELL PIPELINES	
SYDNEY WATER	
TELSTRA / OPTUS	
SYDNEY ELECTRICITY	
NOTICE OF ENTRY	
KERB & GUTTER	

SERVICES
TELECOM/OPTUS E
GAS G
SEWER S
WATER W
OVERHEAD POWER OHP
ELEC. CABLES E
COMMUNICATIONS C
STORM WATER SW

DATUM A. H. D.

SCALES 0 2 4 6 8m
SCALE 1:200
A1 UNREDUCED

AMEND	DATE	DESCRIPTION	APPROV.
D	02/18	ISSUED FOR CONSULTATION	NP
C	01/18	ISSUED FOR CONSULTATION	NP
B	12/17	ISSUED FOR CONSULTATION	–
A	8/17	ISSUED FOR REVIEW	–


INNER WEST COUNCIL


REGIONAL ROUTE 7 – DETAILED DESIGN

SECTION 1 – LONGPORT ST, LEWISHAM TO CRYSTAL ST, PETERSHAM

SIGNAGE AND LINEMARKING PLAN

FILE NO. ---
SHEET NO. 5 /12
PLAN NO. 6174–005
CAD FILE 2519–02–SL–005

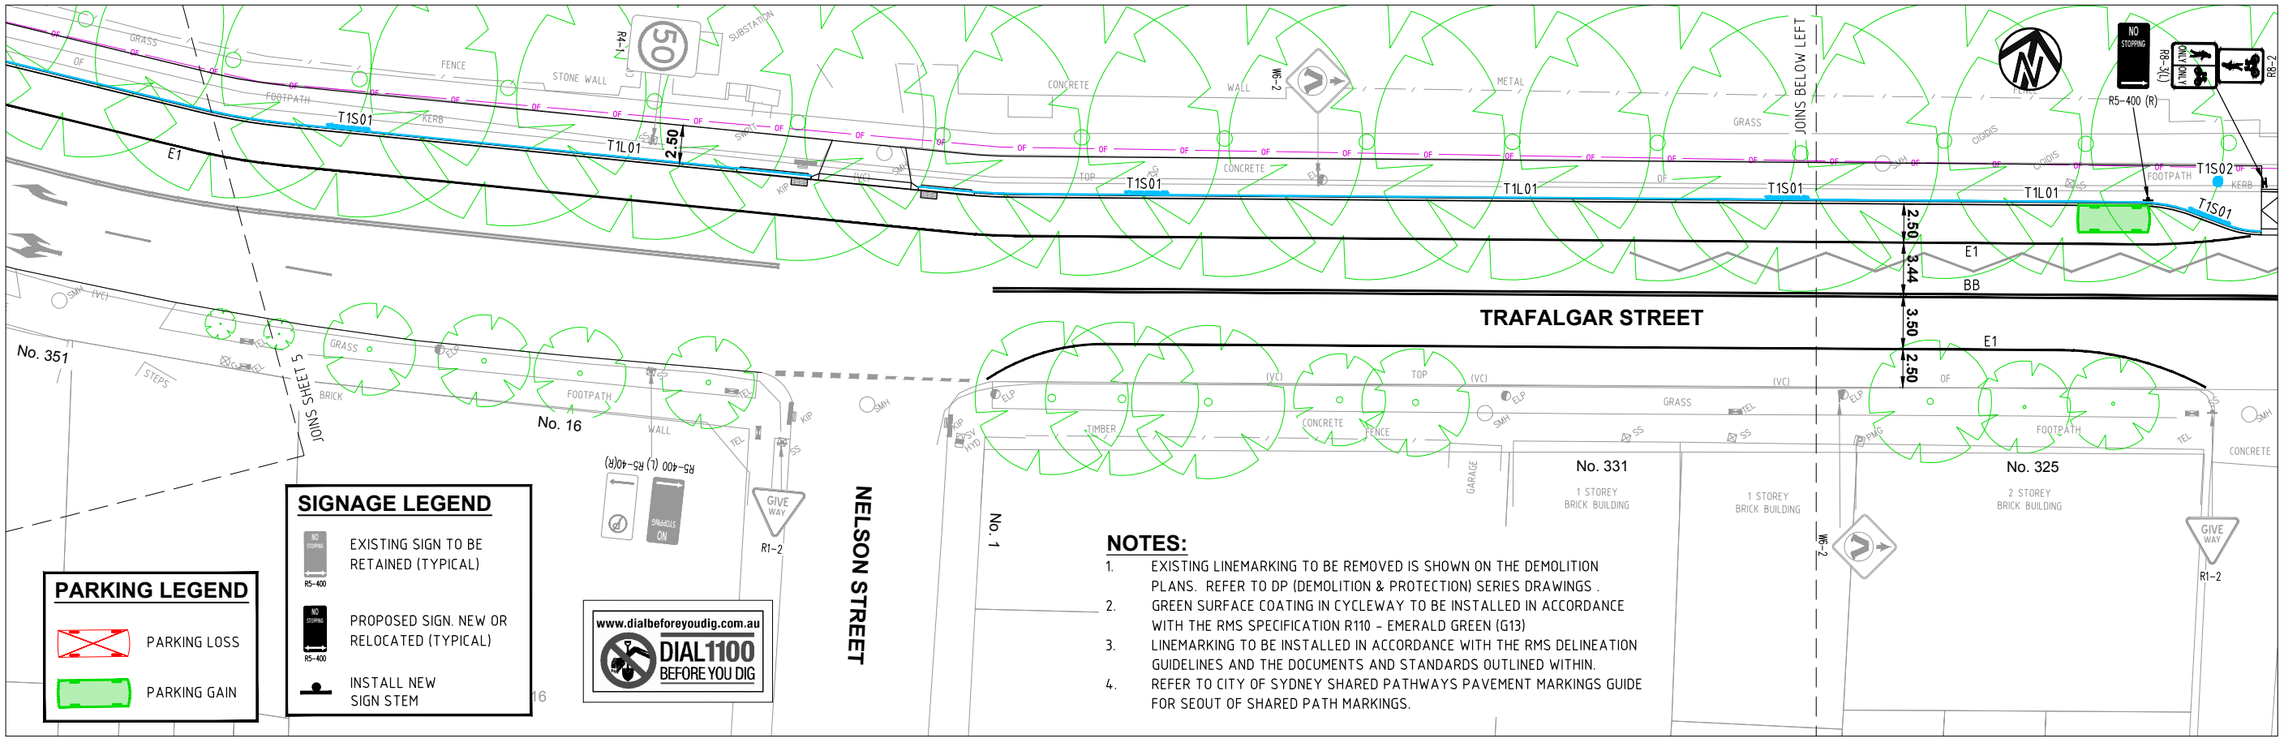

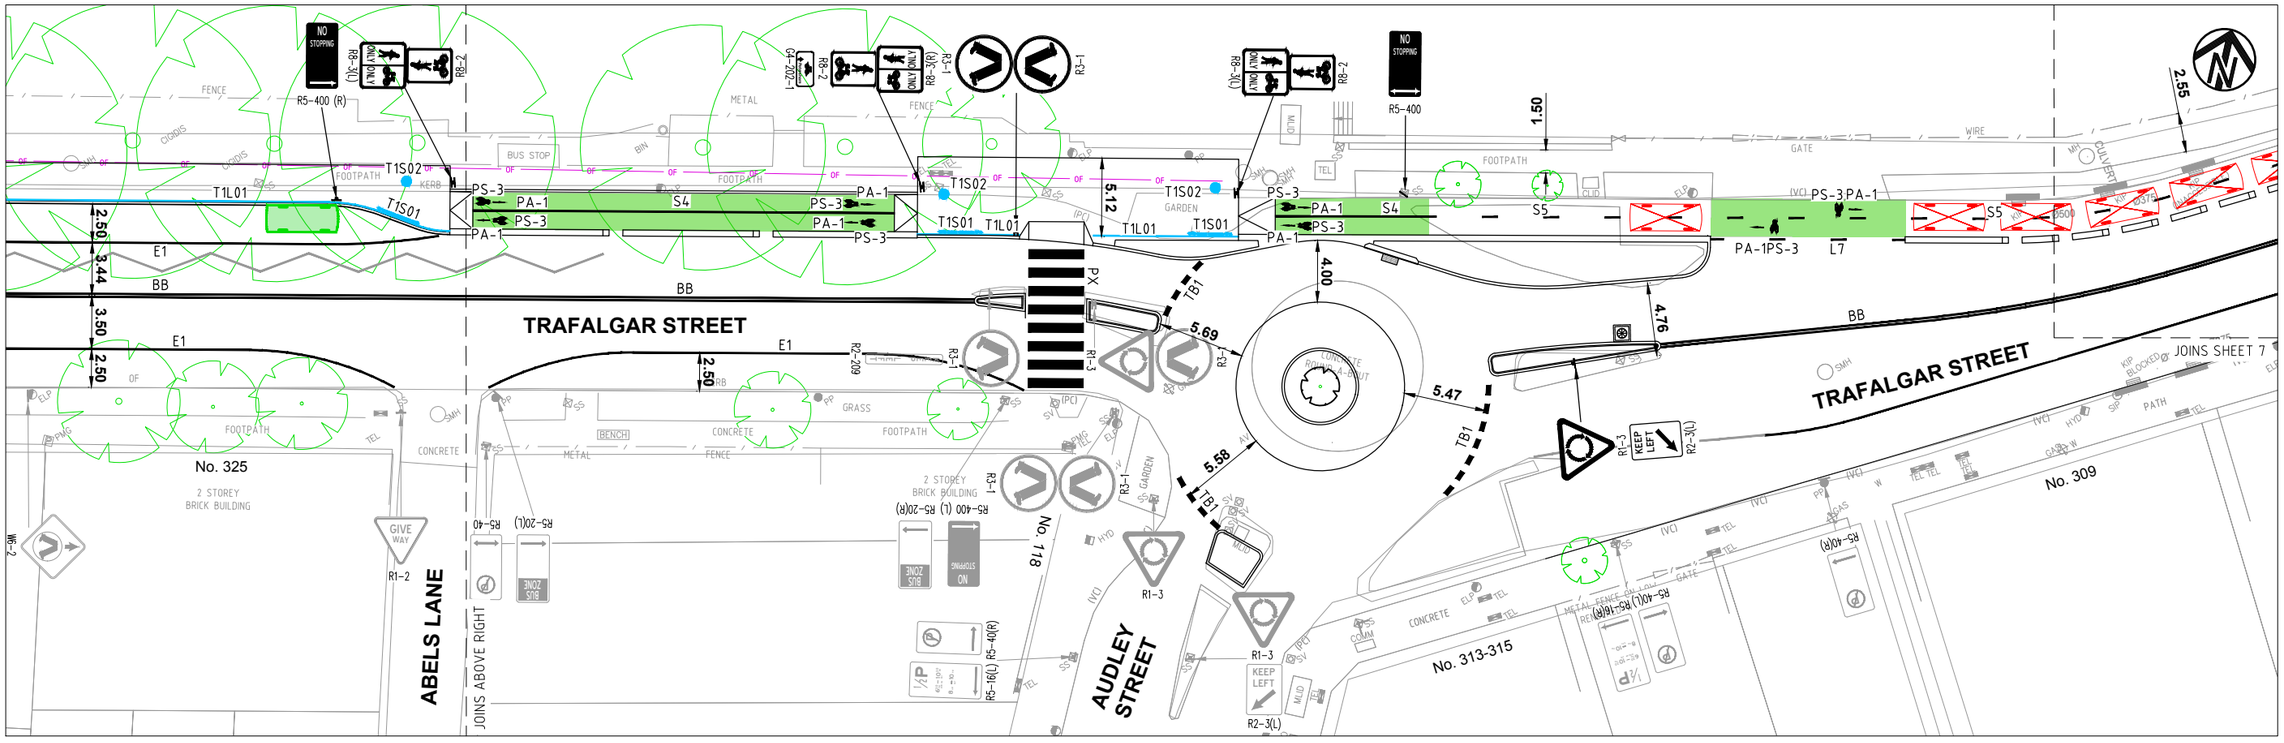

CHECKED & APPROVED	SURVEYED & DRAFTED LTS LOCKLEY MAY 16	TRAFFIC COMMITTEE APPROVED	STANDARDS OR GUIDELINES REFERRED TO * TDT 2011/01a * 1742.13–2009 * 1742.10–2009	S.R.A. / SURV. GEN.		SERVICES		DATUM						INNER WEST COUNCIL	FILE NO. ---	SHEET NO. 6 /12
APPROVED FOR CONSTRUCTION	DESIGNED NP AUGUST 17	INNER WEST COUNCIL	COMPLETE 10 Regent Street Chippendale NSW 2008 p 02 9282 9900 f 02 9282 9277 ABN 64 100 037 812 www.completeurban.com.au	R.T.A.		TELECOM/OPTUS	E	A. H. D.						REGIONAL ROUTE 7 – DETAILED DESIGN	PLAN NO. 6174–006	
	DRAWN AL AUGUST 17			A.G.L. / SHELL PIPELINES		GAS	G	SCALES 0 2 4 6 8m SCALE 1:200 A1 UNREDUCED						SECTION 1 – LONGPORT ST, LEWISHAM TO CRYSTAL ST, PETERSHAM	CAD FILE 2519–02–SL–006	
				SYDNEY WATER		SEWER	S							SIGNAGE AND LINEMARKING PLAN		
				TELSTRA / OPTUS		WATER	W									
				SYDNEY ELECTRICITY		OVERHEAD POWER	OHP									
				NOTICE OF ENTRY		ELEC. CABLES	E									
				KERB & GUTTER		COMMUNICATIONS	C									
				NOTICES	DATE	STORM WATER	SW			AMEND	DATE	DESCRIPTION	APPROV.			
										D	02/18	ISSUED FOR CONSULTATION	NP			
										C	01/18	ISSUED FOR CONSULTATION	NP			
										B	12/17	ISSUED FOR CONSULTATION	–			
										A	8/17	ISSUED FOR REVIEW	–			

NOTES:


1. EXISTING LINEMARKING TO BE REMOVED IS SHOWN ON THE DEMOLITION PLANS. REFER TO DP (DEMOLITION & PROTECTION) SERIES DRAWINGS .
2. GREEN SURFACE COATING IN CYCLEWAY TO BE INSTALLED IN ACCORDANCE WITH THE RMS SPECIFICATION R110 - EMERALD GREEN (G13)
3. LINEMARKING TO BE INSTALLED IN ACCORDANCE WITH THE RMS DELINEATION GUIDELINES AND THE DOCUMENTS AND STANDARDS OUTLINED WITHIN.
4. REFER TO CITY OF SYDNEY SHARED PATHWAYS PAVEMENT MARKINGS GUIDE FOR SEOUT OF SHARED PATH MARKINGS.

www.dialbeforeyoudig.com.au
DIAL1100 BEFORE YOU DIG

PARKING LEGEND

PARKING LOSS

PARKING GAIN

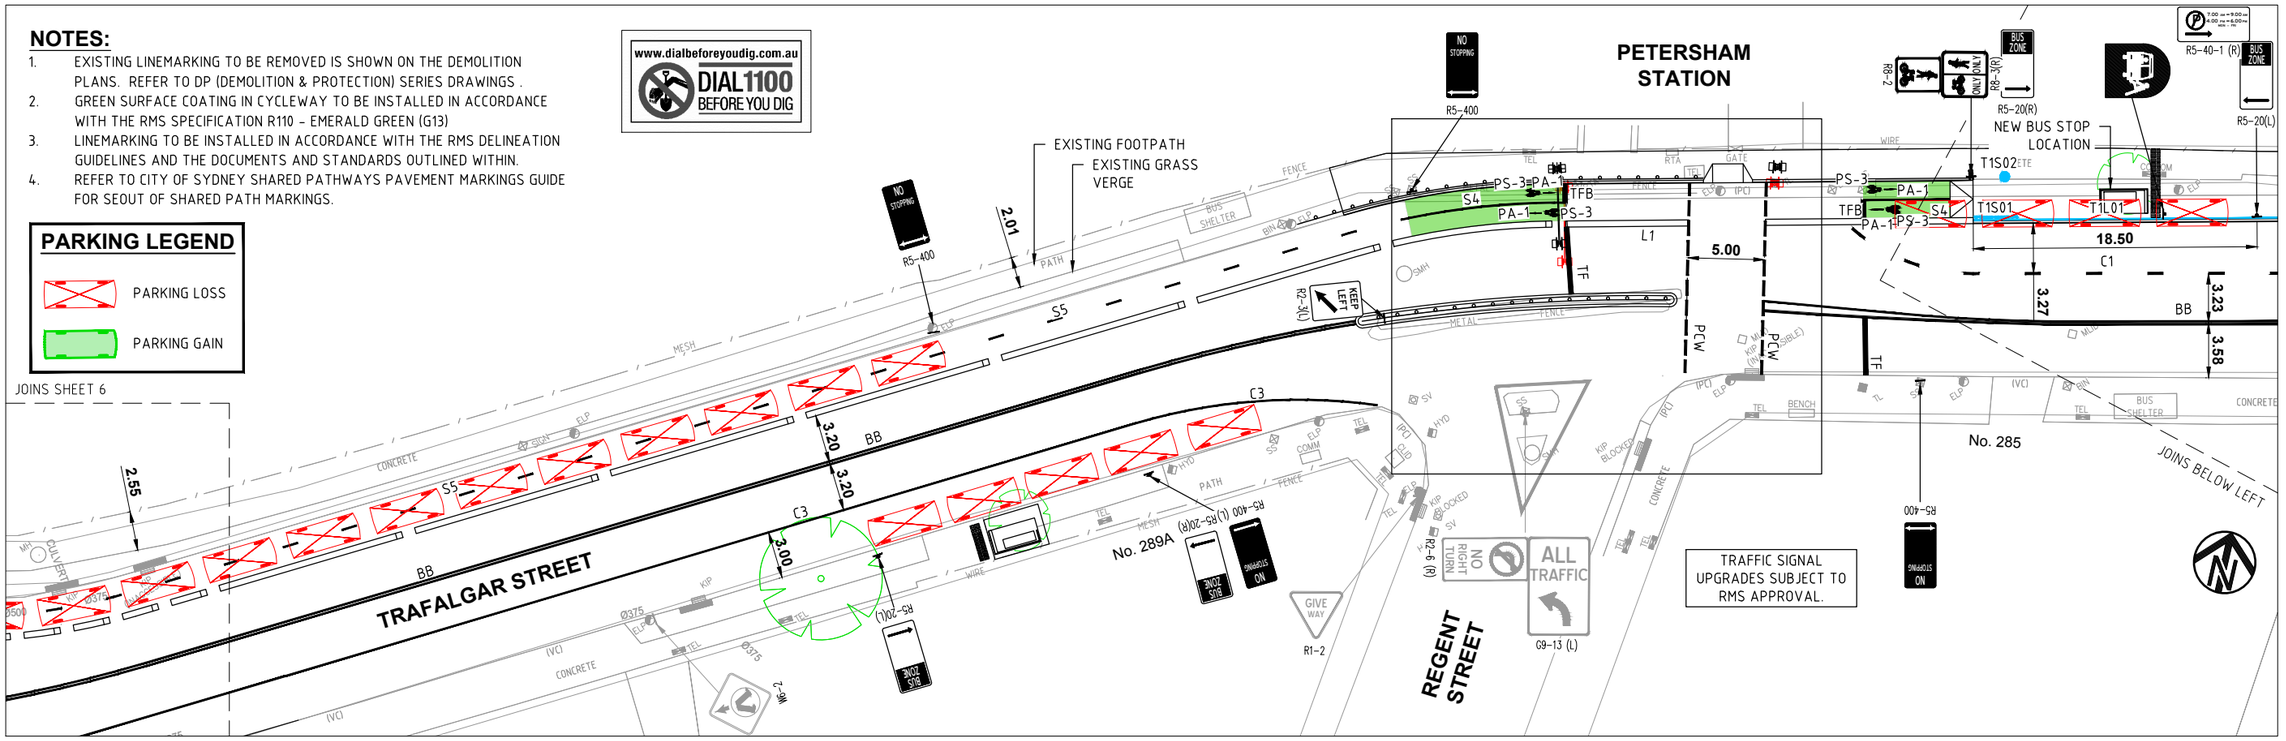


SIGNAGE LEGEND


EXISTING SIGN TO BE RETAINED (TYPICAL)

PROPOSED SIGN. NEW OR RELOCATED (TYPICAL)

INSTALL NEW SIGN STEM

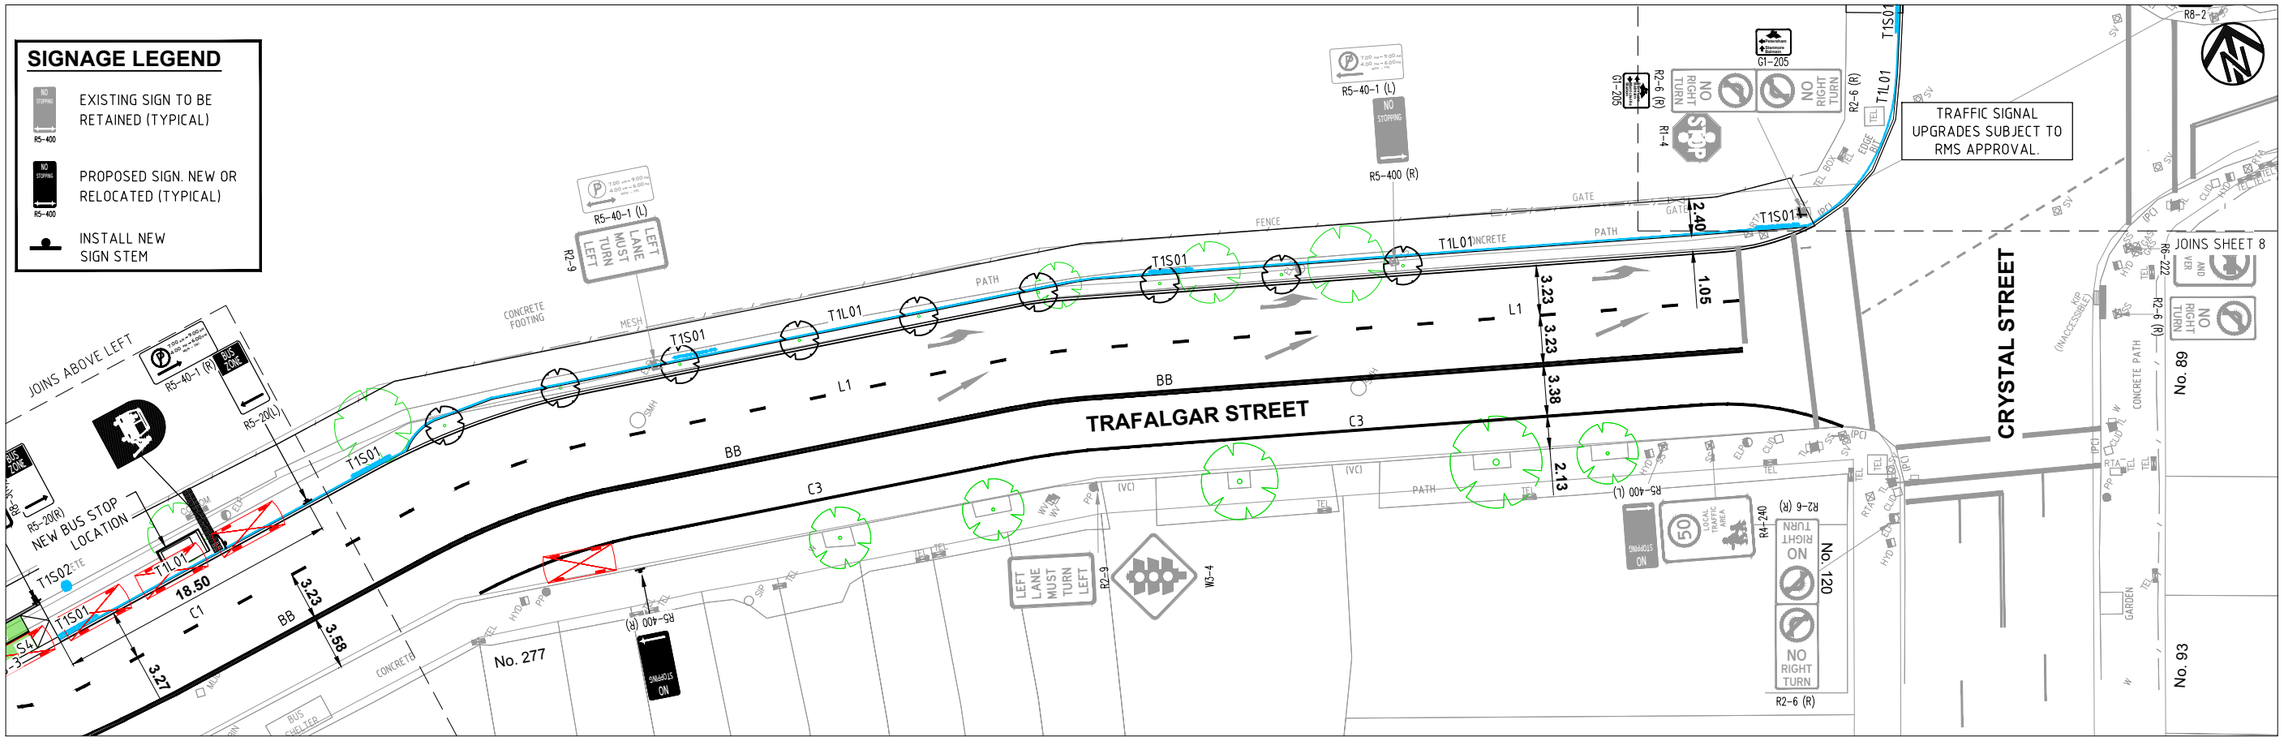

CHECKED & APPROVED	SURVEYED & DRAFTED LTS LOCKLEY MAY 16	TRAFFIC COMMITTEE APPROVED	STANDARDS OR GUIDELINES REFERRED TO * TDT 2011/01a * 1742.13–2009 * 1742.10–2009	S.R.A. / SURV. GEN.		SERVICES		DATUM A. H. D.				INNER WEST COUNCIL	FILE NO. ---	SHEET NO. 7 /12
APPROVED FOR CONSTRUCTION	DESIGNED NP AUGUST 17	INNER WEST COUNCIL	COMPLETE 10 Regent Street Chippendale NSW 2008 p 02 9282 9900 f 02 9282 9277 ABN 64 100 037 812 www.completeurban.com.au	R.T.A.		TELECOM/OPTUS	E	SCALES 0 2 4 6 8m SCALE 1:200 A1 UNREDUCED				REGIONAL ROUTE 7 – DETAILED DESIGN	PLAN NO. 6174–007	
	DRAWN AL AUGUST 17			A.G.L. / SHELL PIPELINES		GAS	G					SECTION 1 – LONGPORT ST, LEWISHAM TO CRYSTAL ST, PETERSHAM		
				SYDNEY WATER		SEWER	S					SIGNAGE AND LINEMARKING PLAN	CAD FILE 2519–02–SL–007	
				TELSTRA / OPTUS		WATER	W		D	02/18	ISSUED FOR CONSULTATION	NP		
				SYDNEY ELECTRICITY		OVERHEAD POWER	OHP		C	01/18	ISSUED FOR CONSULTATION	NP		
				NOTICE OF ENTRY		ELEC. CABLES	E		B	12/17	ISSUED FOR CONSULTATION	–		
				KERB & GUTTER		COMMUNICATIONS	C		A	8/17	ISSUED FOR REVIEW	–		
				NOTICES	DATE	STORM WATER	SW		AMEND	DATE	DESCRIPTION	APPROV.		

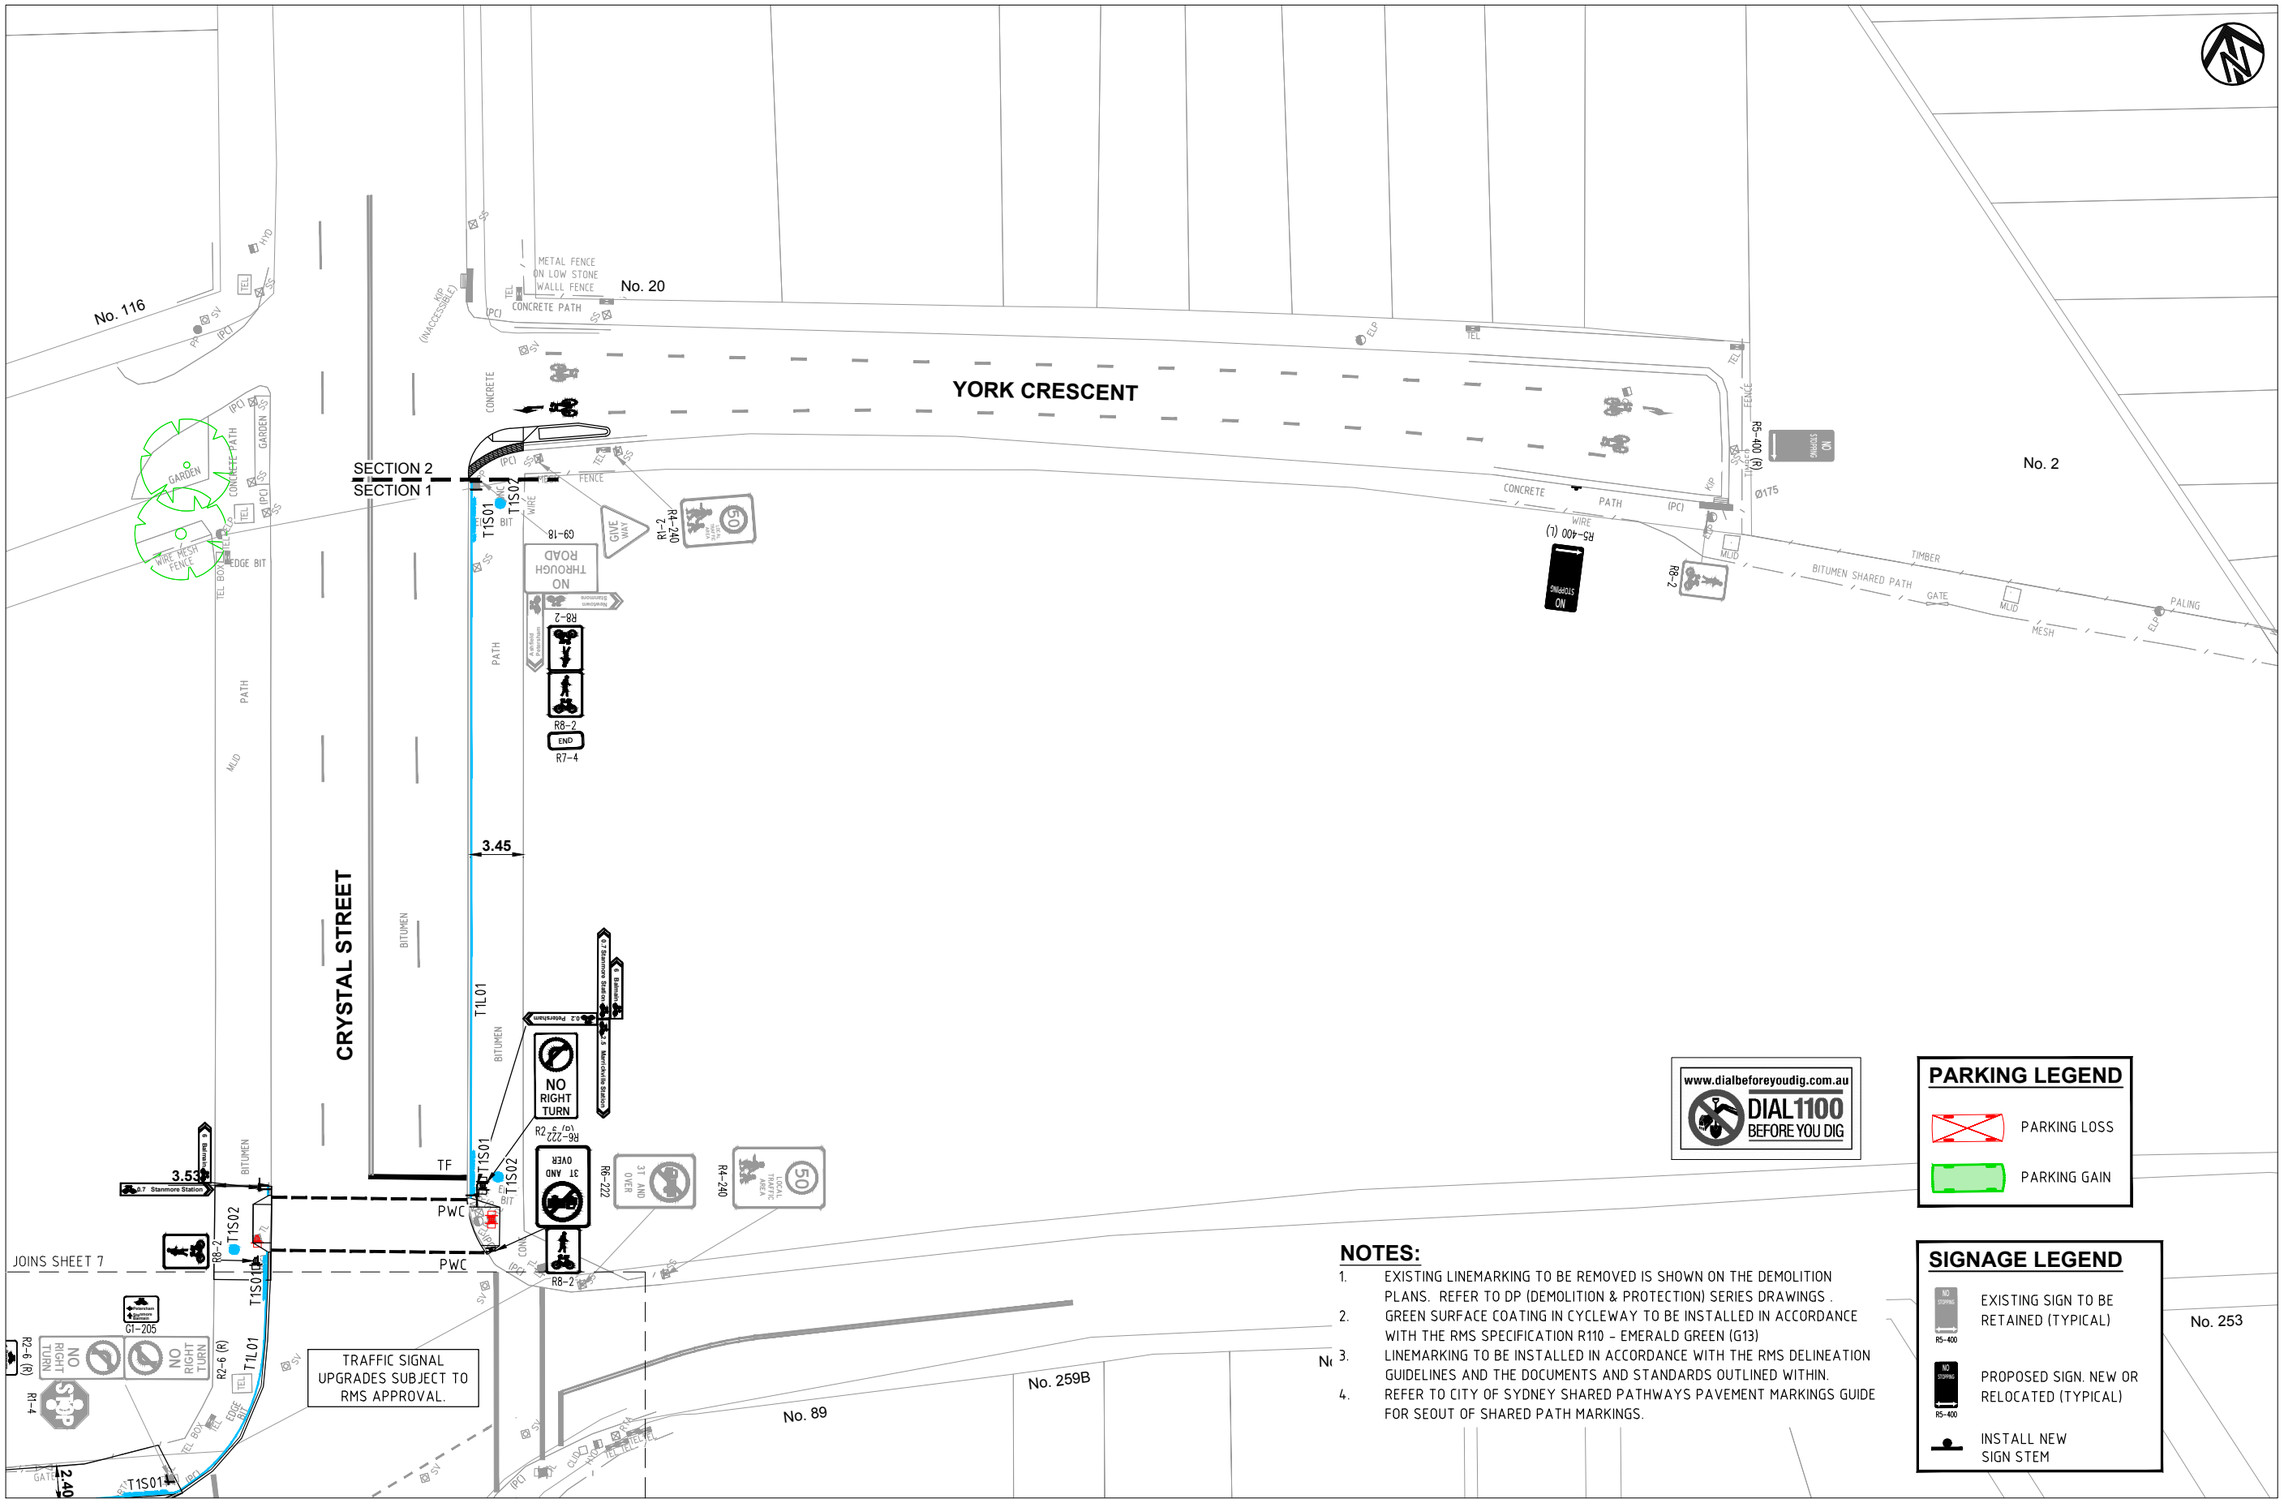

www.dialbeforeyoudig.com.au
DIAL1100 BEFORE YOU DIG

PARKING LEGEND

- PARKING LOSS
- PARKING GAIN

NOTES:

1. EXISTING LINEMARKING TO BE REMOVED IS SHOWN ON THE DEMOLITION PLANS. REFER TO DP (DEMOLITION & PROTECTION) SERIES DRAWINGS .
2. GREEN SURFACE COATING IN CYCLEWAY TO BE INSTALLED IN ACCORDANCE WITH THE RMS SPECIFICATION R110 - EMERALD GREEN (G13)
3. LINEMARKING TO BE INSTALLED IN ACCORDANCE WITH THE RMS DELINEATION GUIDELINES AND THE DOCUMENTS AND STANDARDS OUTLINED WITHIN.
4. REFER TO CITY OF SYDNEY SHARED PATHWAYS PAVEMENT MARKINGS GUIDE FOR SEOUT OF SHARED PATH MARKINGS.

SIGNAGE LEGEND

- R5-400 — EXISTING SIGN TO BE RETAINED (TYPICAL)
- R5-400 — PROPOSED SIGN. NEW OR RELOCATED (TYPICAL)
- INSTALL NEW SIGN STEM

CHECKED & APPROVED	SURVEYED & DRAFTED LTS LOCKLEY MAY 16	TRAFFIC COMMITTEE APPROVED	STANDARDS OR GUIDELINES REFERRED TO * TDT 2011/01a * 1742.13–2009 * 1742.10–2009
APPROVED FOR CONSTRUCTION	DESIGNED NP AUGUST 17	INNER WEST COUNCIL	COMPLETE 10 Regent Street Chippendale NSW 2008 p 02 9282 9900 f 02 9282 9277 ABN 84 100 037 812 www.completeurban.com.au
	DRAWN AL AUGUST 17		

NOTICES	DATE
S.R.A. / SURV. GEN.	
R.T.A.	
A.G.L. / SHELL PIPELINES	
SYDNEY WATER	
TELSTRA / OPTUS	
SYDNEY ELECTRICITY	
NOTICE OF ENTRY	
KERB & GUTTER	

SERVICES	
TELECOM/OPTUS	E
GAS	G
SEWER	S
WATER	W
OVERHEAD POWER	OHP
ELEC. CABLES	E
COMMUNICATIONS	C
STORM WATER	SW

DATUM A. H. D.

SCALES 0 2 4 6 8m — SCALE 1:200

A1 UNREDUCED

AMEND	DATE	DESCRIPTION	APPROV.
D	02/18	ISSUED FOR CONSULTATION	NP
C	01/18	ISSUED FOR CONSULTATION	NP
B	12/17	ISSUED FOR CONSULTATION	–
A	8/17	ISSUED FOR REVIEW	–

INNER WEST COUNCIL

REGIONAL ROUTE 7 – DETAILED DESIGN

SECTION 1 – LONGPORT ST, LEWISHAM TO CRYSTAL ST, PETERSHAM

SIGNAGE AND LINEMARKING PLAN

FILE NO.	SHEET NO.
---	8 /12

PLAN NO. 6174–008

CAD FILE 2519–02–SL–008

PARKING LEGEND

PARKING LOSS

PARKING GAIN

www.dialbeforeyoudig.com.au
DIAL 1100 BEFORE YOU DIG

SIGNAGE LEGEND


EXISTING SIGN TO BE RETAINED (TYPICAL)

PROPOSED SIGN. NEW OR RELOCATED (TYPICAL)

INSTALL NEW SIGN STEM

NOTES:

1. EXISTING LINEMARKING TO BE REMOVED IS SHOWN ON THE DEMOLITION PLANS. REFER TO DP (DEMOLITION & PROTECTION) SERIES DRAWINGS .
2. GREEN SURFACE COATING IN CYCLEWAY TO BE INSTALLED IN ACCORDANCE WITH THE RMS SPECIFICATION R110 - EMERALD GREEN (G13)
3. LINEMARKING TO BE INSTALLED IN ACCORDANCE WITH THE RMS DELINEATION GUIDELINES AND THE DOCUMENTS AND STANDARDS OUTLINED WITHIN.
4. REFER TO CITY OF SYDNEY SHARED PATHWAYS PAVEMENT MARKINGS GUIDE FOR SEOUT OF SHARED PATH MARKINGS.

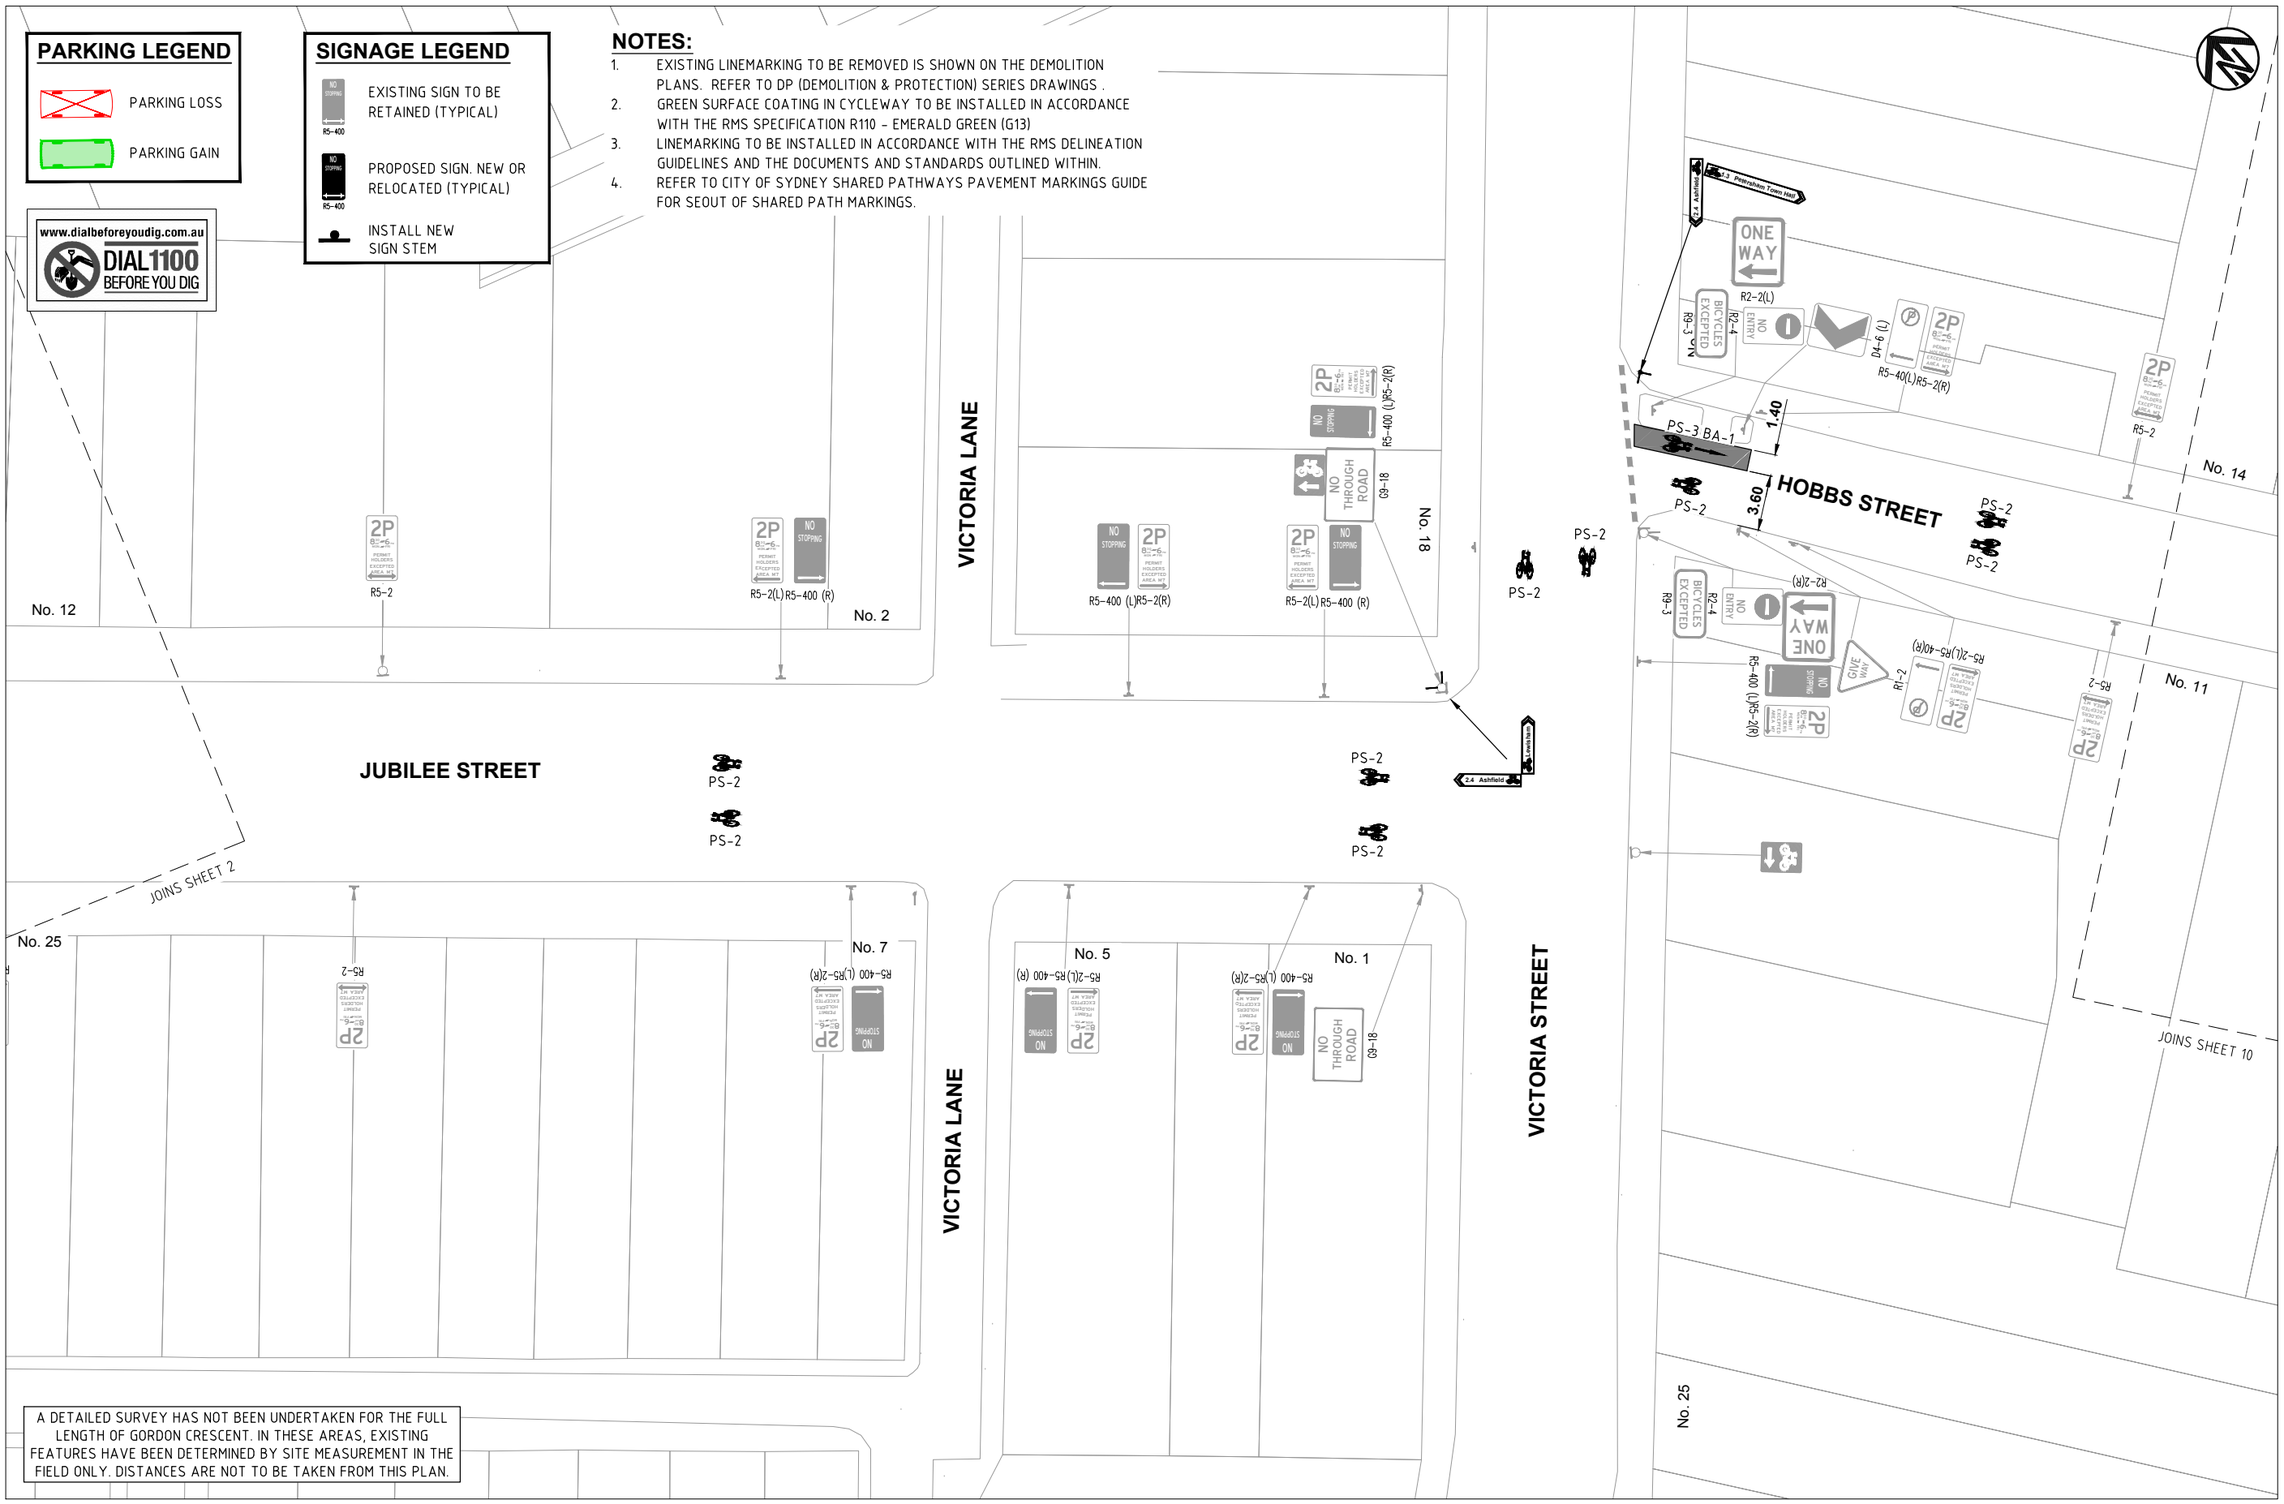

A DETAILED SURVEY HAS NOT BEEN UNDERTAKEN FOR THE FULL LENGTH OF GORDON CRESCENT. IN THESE AREAS, EXISTING FEATURES HAVE BEEN DETERMINED BY SITE MEASUREMENT IN THE FIELD ONLY. DISTANCES ARE NOT TO BE TAKEN FROM THIS PLAN.

CHECKED & APPROVED	SURVEYED & DRAFTED LTS LOCKLEY MAY 16	TRAFFIC COMMITTEE APPROVED	STANDARDS OR GUIDELINES REFERRED TO * TDT 2011/01a * 1742.13–2009 * 1742.10–2009	S.R.A. / SURV. GEN.	SERVICES TELECOM/OPTUS E	DATUM A. H. D.		INNER WEST COUNCIL	FILE NO. ---	SHEET NO. 09/12
APPROVED FOR CONSTRUCTION	DESIGNED NP AUGUST 17	INNER WEST COUNCIL	COMPLETE 10 Regent Street Chippendale NSW 2008 p 02 9282 9900 f 02 9282 9277 NSW Nr 160 027 912 www.completeurban.com.au	R.T.A.	GAS G	SCALES 0 2 4 6 8m SCALE 1:200 A1 UNREDUCED	D 02/18 ISSUED FOR CONSULTATION NP	REGIONAL ROUTE 7 – DETAILED DESIGN	PLAN NO. 6174–009	
	DRAWN AL AUGUST 17			A.G.L. / SHELL PIPELINES	SEWER S		C 01/18 ISSUED FOR CONSULTATION NP	SECTION 1 – LONGPORT ST, LEWISHAM TO CRYSTAL ST, PETERSHAM		
				SYDNEY WATER	WATER W		B 12/17 ISSUED FOR CONSULTATION –	SIGNAGE AND LINEMARKING PLAN	CAD FILE 2519–02–SL–009	
				TELSTRA / OPTUS	OVERHEAD POWER OHP		A 8/17 ISSUED FOR REVIEW –			
				SYDNEY ELECTRICITY	ELEC. CABLES E		AMEND DATE DESCRIPTION APPROV.			
				NOTICE OF ENTRY	COMMUNICATIONS C					
				KERB & GUTTER	STORM WATER SW					
				NOTICES DATE						

www.dialbeforeyoudig.com.au
DIAL 1100 BEFORE YOU DIG

PARKING LEGEND

- PARKING LOSS
- PARKING GAIN

NOTES:

1. EXISTING LINEMARKING TO BE REMOVED IS SHOWN ON THE DEMOLITION PLANS. REFER TO DP (DEMOLITION & PROTECTION) SERIES DRAWINGS .
2. GREEN SURFACE COATING IN CYCLEWAY TO BE INSTALLED IN ACCORDANCE WITH THE RMS SPECIFICATION R110 - EMERALD GREEN (G13)
3. LINEMARKING TO BE INSTALLED IN ACCORDANCE WITH THE RMS DELINEATION GUIDELINES AND THE DOCUMENTS AND STANDARDS OUTLINED WITHIN.
4. REFER TO CITY OF SYDNEY SHARED PATHWAYS PAVEMENT MARKINGS GUIDE FOR SEOUT OF SHARED PATH MARKINGS.

A DETAILED SURVEY HAS NOT BEEN UNDERTAKEN FOR THE FULL LENGTH OF GORDON CRESCENT. IN THESE AREAS, EXISTING FEATURES HAVE BEEN DETERMINED BY SITE MEASUREMENT IN THE FIELD ONLY. DISTANCES ARE NOT TO BE TAKEN FROM THIS PLAN.

SIGNAGE LEGEND

- EXISTING SIGN TO BE RETAINED (TYPICAL)
- PROPOSED SIGN. NEW OR RELOCATED (TYPICAL)
- INSTALL NEW SIGN STEM

JOINS SHEET 9

JOINS SHEET 4

JOINS SHEET 11

HOBBS STREET

HUNTER STREET

DENISON ROAD

No. 11 No. 14 No. 2 No. 1 No. 18 No. 16 No. 8-12 No. 1 No. 2 No. 27 No. 13 No. 5 No. 1 No. 5

PS-2 PS-3

BA-3L BA-3R 1.40 4.81 3.26 1.50 3.47

R5-2 R5-400 R5-400 (L) R5-400 (R) R5-2(L) R5-2(R) R5-1-3(R) R5-1-3(L) R5-40(R5-26(R)) R5-40(R6) R2-3(L) R2-2(L) R4-10 R4-230 M3-4

1.3 Petersham Town Hall 0.3 Lewisham

AREA 50 AREA 50 40 SCHOOL DAYS 8 - 9.30 2.30 - 4.00

CHECKED & APPROVED	SURVEYED & DRAFTED LTS LOCKLEY MAY 16	TRAFFIC COMMITTEE APPROVED	STANDARDS OR GUIDELINES REFERRED TO * TDT 2011/01a * 1742.13–2009 * 1742.10–2009	S.R.A. / SURV. GEN.	SERVICES TELECOM/OPTUS E
APPROVED FOR CONSTRUCTION	DESIGNED NP AUGUST 17	INNER WEST COUNCIL	COMPLETE 10 Regent Street Chippendale NSW 2008 p 02 9282 9900 f 02 9282 9277 ABN 64 100 037 812 www.completeurban.com.au	R.T.A.	GAS G
	DRAWN AL AUGUST 17			A.G.L. / SHELL PIPELINES	SEWER S
				SYDNEY WATER	WATER W
				TELSTRA / OPTUS	OVERHEAD POWER OHP
				SYDNEY ELECTRICITY	ELEC. CABLES E
				NOTICE OF ENTRY	COMMUNICATIONS C
				KERB & GUTTER	STORM WATER SW
				NOTICES	DATE

DATUM A. H. D.

SCALES 0 2 4 6 8m SCALE 1:200 **A1 UNREDUCED**

AMEND	DATE	DESCRIPTION	APPROV.
D	02/18	ISSUED FOR CONSULTATION	NP
C	01/18	ISSUED FOR CONSULTATION	NP
B	12/17	ISSUED FOR CONSULTATION	–
A	8/17	ISSUED FOR REVIEW	–

INNER WEST COUNCIL

REGIONAL ROUTE 7 – DETAILED DESIGN

SECTION 1 – LONGPORT ST, LEWISHAM TO CRYSTAL ST, PETERSHAM

SIGNAGE AND LINEMARKING PLAN

FILE NO. --- SHEET NO. 10/12

PLAN NO. 6174–010

CAD FILE 2519–02–SL–010

PARKING LEGEND

PARKING LOSS

PARKING GAIN

www.dialbeforeyoudig.com.au
DIAL 1100 BEFORE YOU DIG

SIGNAGE LEGEND

EXISTING SIGN TO BE RETAINED (TYPICAL)

PROPOSED SIGN. NEW OR RELOCATED (TYPICAL)

INSTALL NEW SIGN STEM

NOTES:

1. EXISTING LINEMARKING TO BE REMOVED IS SHOWN ON THE DEMOLITION PLANS. REFER TO DP (DEMOLITION & PROTECTION) SERIES DRAWINGS .
2. GREEN SURFACE COATING IN CYCLEWAY TO BE INSTALLED IN ACCORDANCE WITH THE RMS SPECIFICATION R110 - EMERALD GREEN (G13)
3. LINEMARKING TO BE INSTALLED IN ACCORDANCE WITH THE RMS DELINEATION GUIDELINES AND THE DOCUMENTS AND STANDARDS OUTLINED WITHIN.
4. REFER TO CITY OF SYDNEY SHARED PATHWAYS PAVEMENT MARKINGS GUIDE FOR SEOUT OF SHARED PATH MARKINGS.

JOINS SHEET 12

JOINS SHEET 10

THE BOULEVARDE

HUNTER STREET

DENISON ROAD


PETERSHAM PRIMARY SCHOOL

No. 1
No. 2
No. 5
No. 10
No. 10A
No. 11
No. 16A
No. 17
No. 18
No. 1-8
No. 2-4

PS-2

A DETAILED SURVEY HAS NOT BEEN UNDERTAKEN FOR THE FULL LENGTH OF GORDON CRESCENT. IN THESE AREAS, EXISTING FEATURES HAVE BEEN DETERMINED BY SITE MEASUREMENT IN THE FIELD ONLY. DISTANCES ARE NOT TO BE TAKEN FROM THIS PLAN.

CHECKED & APPROVED	SURVEYED & DRAFTED LTS LOCKLEY MAY 16	TRAFFIC COMMITTEE APPROVED	STANDARDS OR GUIDELINES REFERRED TO * TDT 2011/01a * 1742.13–2009 * 1742.10–2009	S.R.A. / SURV. GEN.		SERVICES		DATUM A. H. D.				INNER WEST COUNCIL	FILE NO. ---	SHEET NO. 11/12
APPROVED FOR CONSTRUCTION	DESIGNED NP AUGUST 17	INNER WEST COUNCIL	COMPLETE 10 Regent Street Chippendale NSW 2008 p 02 9282 9900 f 02 9282 9277 ABN 64 100 037 812 www.completeurban.com.au	R.T.A.		TELECOM/OPTUS E		SCALES 0 2 4 6 8m SCALE 1:200 A1 UNREDUCED	D 02/18 ISSUED FOR CONSULTATION NP			REGIONAL ROUTE 7 – DETAILED DESIGN	PLAN NO. 6174–011
	DRAWN AL AUGUST 17			A.G.L. / SHELL PIPELINES		GAS G			C 01/18 ISSUED FOR CONSULTATION NP			SECTION 1 – LONGPORT ST, LEWISHAM TO CRYSTAL ST, PETERSHAM	CAD FILE 2519-02-SL-011
				SYDNEY WATER		SEWER S			B 12/17 ISSUED FOR CONSULTATION –			SIGNAGE AND LINEMARKING PLAN	
				TELSTRA / OPTUS		WATER W			A 8/17 ISSUED FOR REVIEW –				
				SYDNEY ELECTRICITY		OVERHEAD POWER OHP			AMEND DATE DESCRIPTION APPROV.				
				NOTICE OF ENTRY		ELEC. CABLES E							
				KERB & GUTTER		COMMUNICATIONS C							
				NOTICES	DATE	STORM WATER SW							

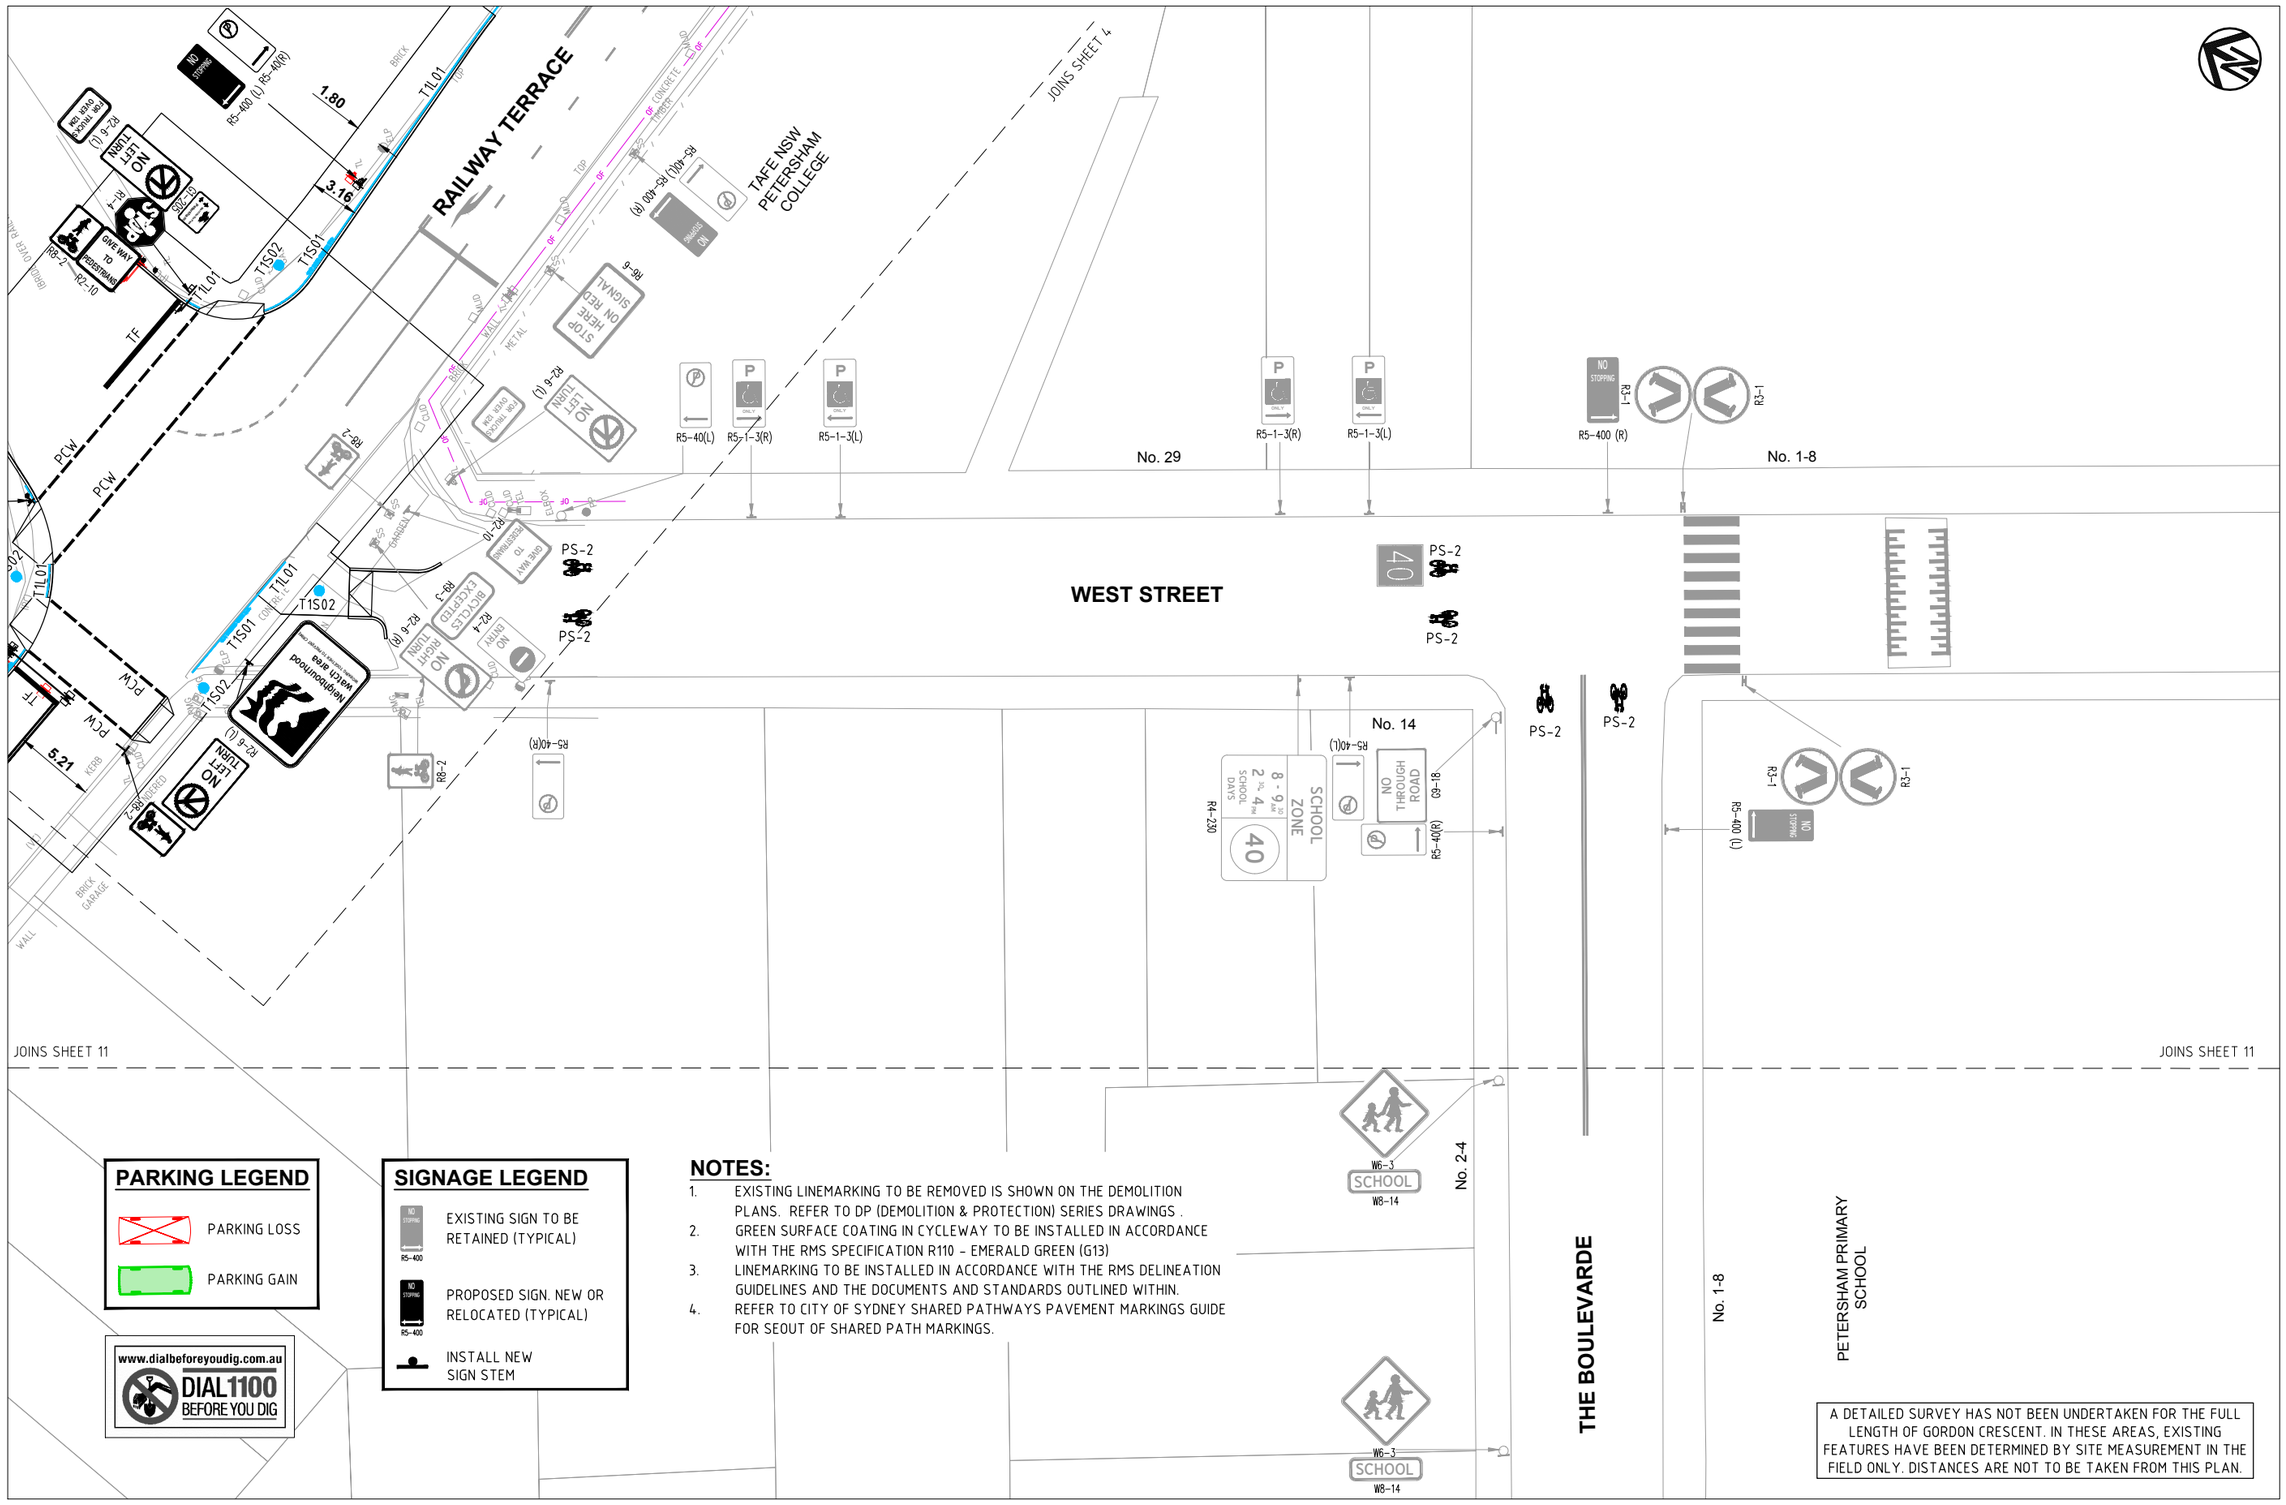

PARKING LEGEND

PARKING LOSS

PARKING GAIN

SIGNAGE LEGEND

EXISTING SIGN TO BE RETAINED (TYPICAL)

PROPOSED SIGN. NEW OR RELOCATED (TYPICAL)

INSTALL NEW SIGN STEM

NOTES:

1. EXISTING LINEMARKING TO BE REMOVED IS SHOWN ON THE DEMOLITION PLANS. REFER TO DP (DEMOLITION & PROTECTION) SERIES DRAWINGS .
2. GREEN SURFACE COATING IN CYCLEWAY TO BE INSTALLED IN ACCORDANCE WITH THE RMS SPECIFICATION R110 - EMERALD GREEN (G13)
3. LINEMARKING TO BE INSTALLED IN ACCORDANCE WITH THE RMS DELINEATION GUIDELINES AND THE DOCUMENTS AND STANDARDS OUTLINED WITHIN.
4. REFER TO CITY OF SYDNEY SHARED PATHWAYS PAVEMENT MARKINGS GUIDE FOR SEOUT OF SHARED PATH MARKINGS.

A DETAILED SURVEY HAS NOT BEEN UNDERTAKEN FOR THE FULL LENGTH OF GORDON CRESCENT. IN THESE AREAS, EXISTING FEATURES HAVE BEEN DETERMINED BY SITE MEASUREMENT IN THE FIELD ONLY. DISTANCES ARE NOT TO BE TAKEN FROM THIS PLAN.

CHECKED & APPROVED

APPROVED FOR CONSTRUCTION

SURVEYED & DRAFTED LTS LOCKLEY MAY 16

DESIGNED NP AUGUST 17

DRAWN AL AUGUST 17

TRAFFIC COMMITTEE APPROVED

INNER WEST COUNCIL

STANDARDS OR GUIDELINES REFERRED TO
* TDT 2011/01a * 1742.13–2009 * 1742.10–2009

COMPLETE
10 Regent Street p 02 9282 9900
Chippendale NSW 2008 f 02 9282 9277
ABN 84 100 037 812
www.completeurban.com.au

NOTICES	DATE
S.R.A. / SURV. GEN.	
R.T.A.	
A.G.L. / SHELL PIPELINES	
SYDNEY WATER	
TELSTRA / OPTUS	
SYDNEY ELECTRICITY	
NOTICE OF ENTRY	
KERB & GUTTER	

SERVICES
TELECOM/OPTUS — E
GAS — G
SEWER — S
WATER — W
OVERHEAD POWER — OHP
ELEC. CABLES — E
COMMUNICATIONS — C
STORM WATER — SW

DATUM A. H. D.

SCALES 0 2 4 6 8m
SCALE 1:200
A1 UNREDUCED

AMEND	DATE	DESCRIPTION	APPROV.
D	02/18	ISSUED FOR CONSULTATION	NP
C	01/18	ISSUED FOR CONSULTATION	NP
B	12/17	ISSUED FOR CONSULTATION	–
A	8/17	ISSUED FOR REVIEW	–

INNER WEST COUNCIL

REGIONAL ROUTE 7 – DETAILED DESIGN

SECTION 1 – LONGPORT ST, LEWISHAM TO CRYSTAL ST, PETERSHAM

SIGNAGE AND LINEMARKING PLAN

FILE NO. ---
SHEET NO. 12/12
PLAN NO. 6174–012
CAD FILE 2519–02–SL–012