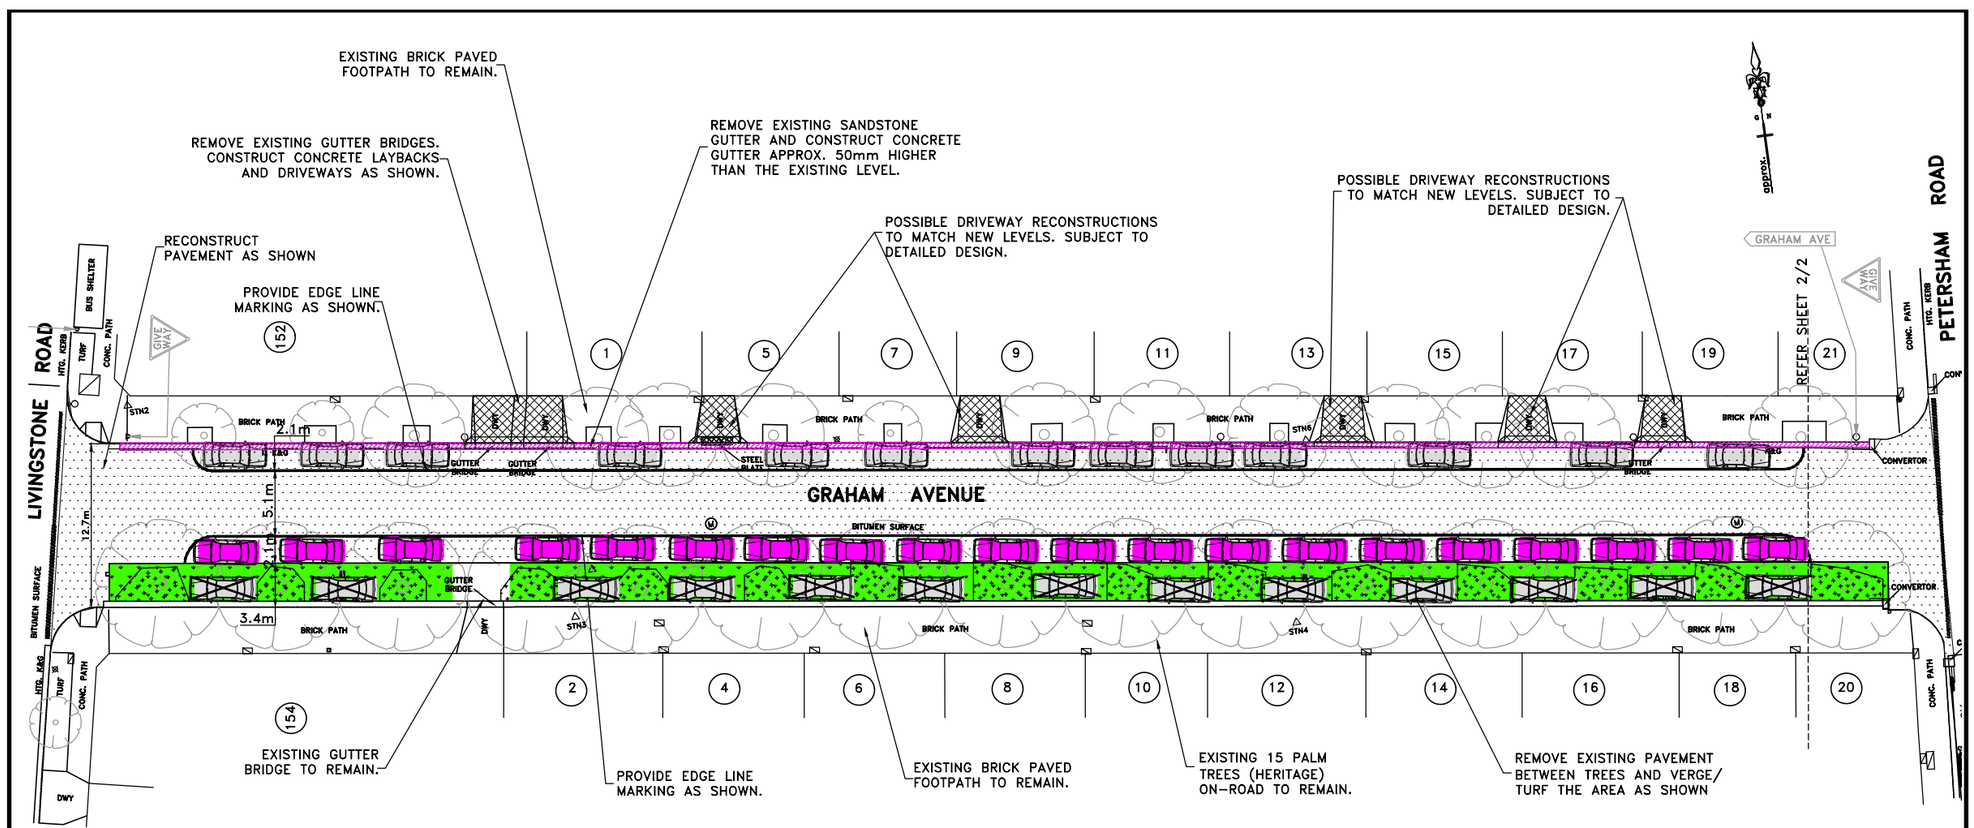


LEGEND

———	NEW EDGE LINE MARKING
(53)	DENOTES PROPERTY ADDRESS NUMBER
NO STOPPING	EXISTING SIGNS (GRAY COLOUR)
DWY	DENOTES EXISTING DRIVEWAY (TO REMAIN UNLESS OTHERWISE NOTED)
	DENOTES EXISTING POWER POLE
	DENOTES EXISTING STREET TREE
	DENOTES EXISTING ON STREET PARKING SPACES REMAIN
	DENOTES EXISTING ON STREET PARKING SPACES REMOVED
	DENOTES PROPOSED ON STREET PARKING SPACES

LEGEND

	DENOTES NEW CONCRETE GUTTER
	DENOTES POSSIBLE NEW CONCRETE DRIVEWAY SUBJECT TO DETAILED DESIGN
	DENOTES NEW VERGE/ TURF AREA
	DENOTES NEW ASPHALT ROAD PAVEMENT

CHECKED & APPROVED

APPROVED FOR CONSTRUCTION

SURVEYED & DRAFTED AD 20/4/2017

DESIGNED RN MAY 2017

DRAWN RN MAY 2017

INNER WEST COUNCIL

NOTICES	DATE
S.R.A. / SURV. GEN.	
R.T.A.	
A.G.L. / SHELL PIPELINES	
SYDNEY WATER	
TELSTRA / OPTUS	
SYDNEY ELECTRICITY	
NOTICE OF ENTRY	
KERB & GUTTER	

SERVICES
TELECOM/OPTUS —T—T—T—T—
GAS —G—G—G—G—
SEWER —S—S—S—S—
WATER —W—W—W—W—
RAILWAY —R—R—R—R—
ELEC. CABLES —E—E—E—E—
OIL PIPELINES —P—P—P—P—
STORM WATER —SW—SW—SW—

DATUM A. H. D.

SCALES (ORIGINAL A1) 1:200

AMEND	DATE	DESCRIPTION	APPROV.

INNER WEST COUNCIL

GRAHAM AVENUE, MARRICKVILLE
ROAD, DRAINAGE AND CIVIL IMPROVEMENTS
CONSULTATION PLAN

FILE NO.

SHEET NO. 1/2

PLAN NO. 6161

CAD FILE