
# Edwin Street
# No Loss of Parking



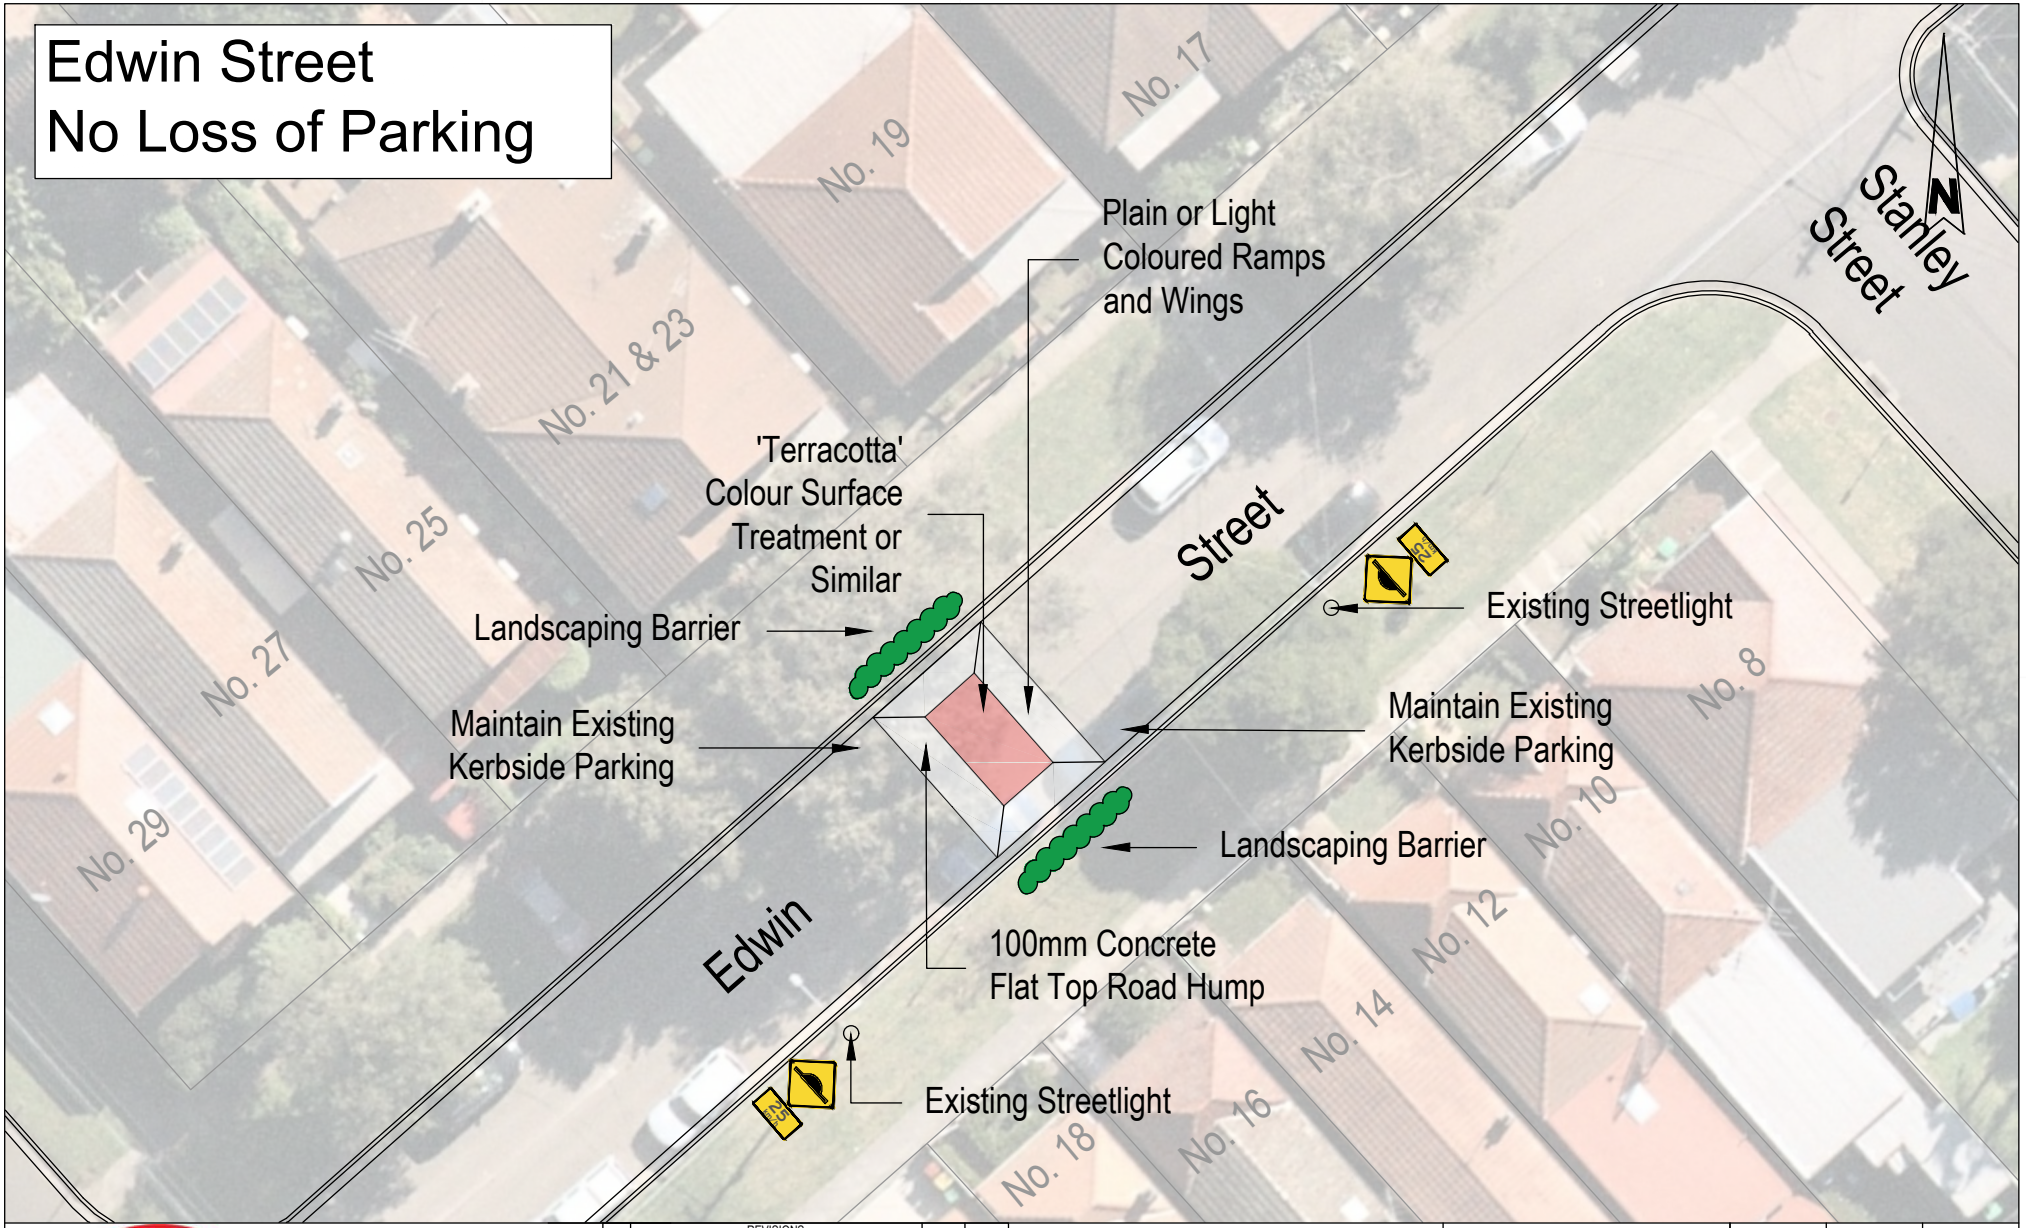

**BITZIOS consulting**

**Gold Coast**
Suite 26, 58 Riverwalk Avenue, Robina QLD 4226
P: (07) 5562-5377
W: www.bitziosconsulting.com.au
**Brisbane**
Level 2, 428 Upper Edward Street, Spring Hill 4000
P: (07) 3831-4442
E: admin@bitziosconsulting.com.au
**Sydney**
Studio 203, 3 Gladstone Street, Newtown NSW 2042
P: (02) 9557 6202


| Issue | REVISIONS Revisions/Descriptions | Drawn | Date |
|---|---|---|---|
| 001 | NOT USED | | |
| 002 | NOT USED | | |
| 003 | NOT USED | | |
| 004 | NOT USED | | |
| 005 | Edwin Street - No.21 & 23 Edwin Street | C.M | 24.09.2020 |

Scale @ A3 0 2 4 6 8 10 1:200

Project: Tempe South LATM Study

Title: Edwin Street
LATM Treatment
Flat Top Road Hump at No. 21 & 23 Edwin Street

| Design | Drawn | Checked |
|---|---|---|
| C.M | C.M | S.P |

CONCEPT ONLY

Date: 24.09.2020

| Project Number | Sheet Number | Issue |
|---|---|---|
| P4533 | 29 | 005 |