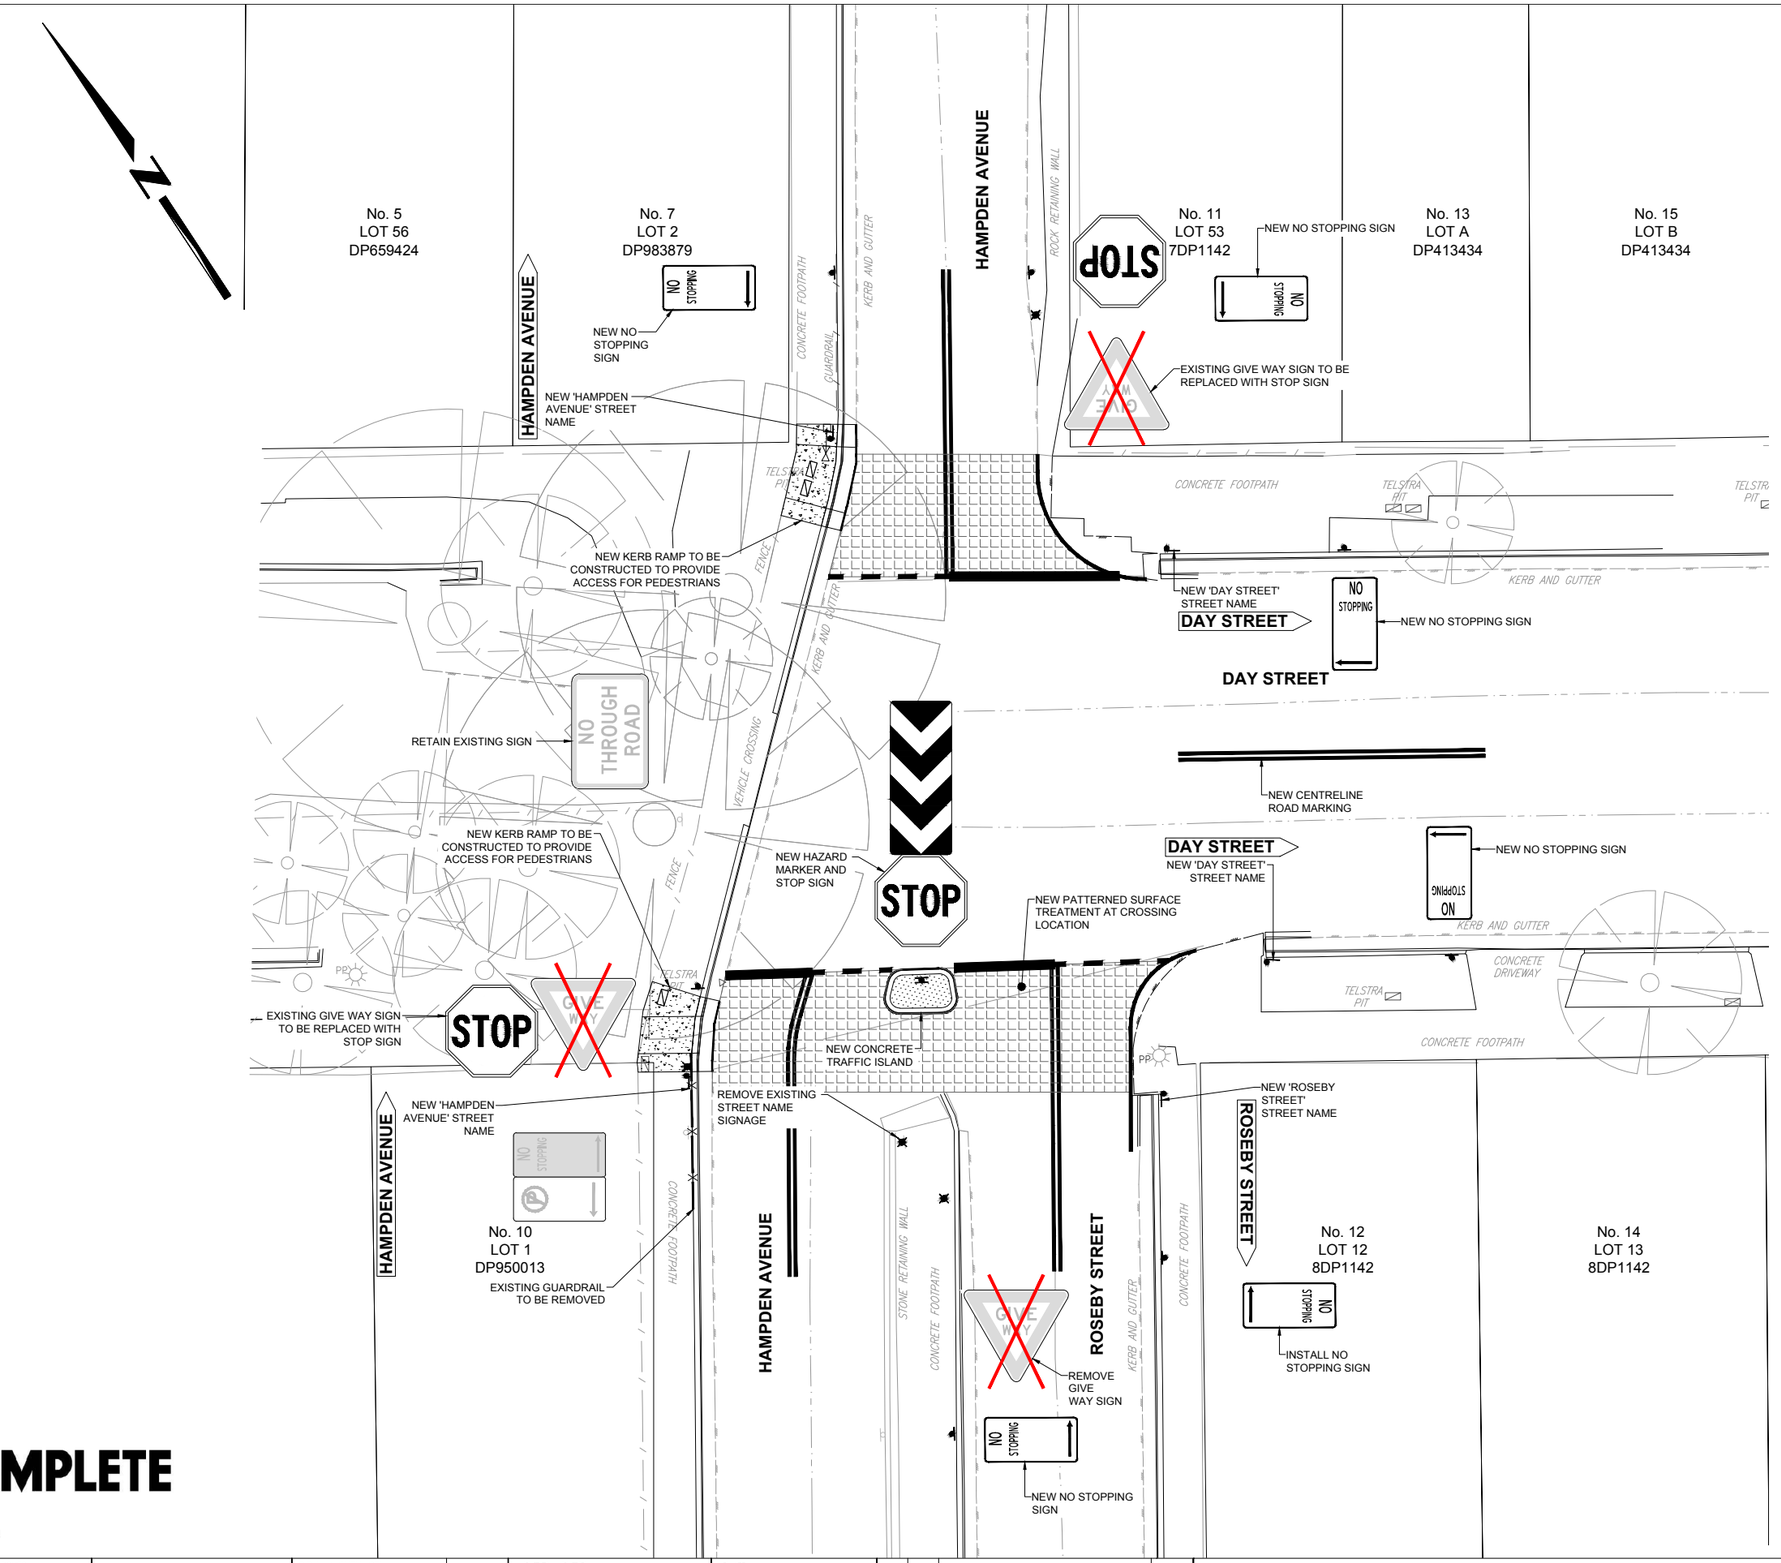

10 Regent Street
Chippendale NSW 2008
p 02 9282 9900
f 02 9282 9277
COMPLETE
ABN 64 100 037 812
www.completeurban.com.au

CHECKED & APPROVED	SURVEYED & DRAFTED OPUS APRIL 15	TRAFFIC COMMITTEE APPROVED	SERVICES AFFECTED	S.R.A. / SURV. GEN.	SERVICES TELSTRA —T—T—T—T—	DATUM A. H. D.			MARRICKVILLE COUNCIL	FILE NO. 2359	SHEET NO. 004
APPROVED FOR CONSTRUCTION	DESIGNED GJ MAY 15	QUANTITIES		R.T.A.	GAS —G—G—G—G—	SCALES 0 1 2 3 4 5m			HAMPDEN AVENUE – ROSEBY ST AND DAY ST	PLAN NO. 6053	
	DRAWN GJ MAY 15			A.G.L. / SHELL PIPELINES	SEWER —S—S—S—S—	SCALE 1:100 A1 UNREDUCED			MARRICKVILLE SOUTH	CAD FILE	
				SYDNEY WATER	WATER —W—W—W—W—				CONSULTATION PLAN		
				TELSTRA / OPTUS	ELEC. CABLES —E—E—E—E—						
				SYDNEY ELECTRICITY	OH ELEC. —OHP—OHP—OHP—						
				NOTICE OF ENTRY	STORMWATER —SWD—SWD—SWD—						
				KERB & GUTTER							
				NOTICES	DATE		A	06/15	ISSUED FOR CONSULTATION	–	
							AMEND	DATE	DESCRIPTION	APPROV.	