

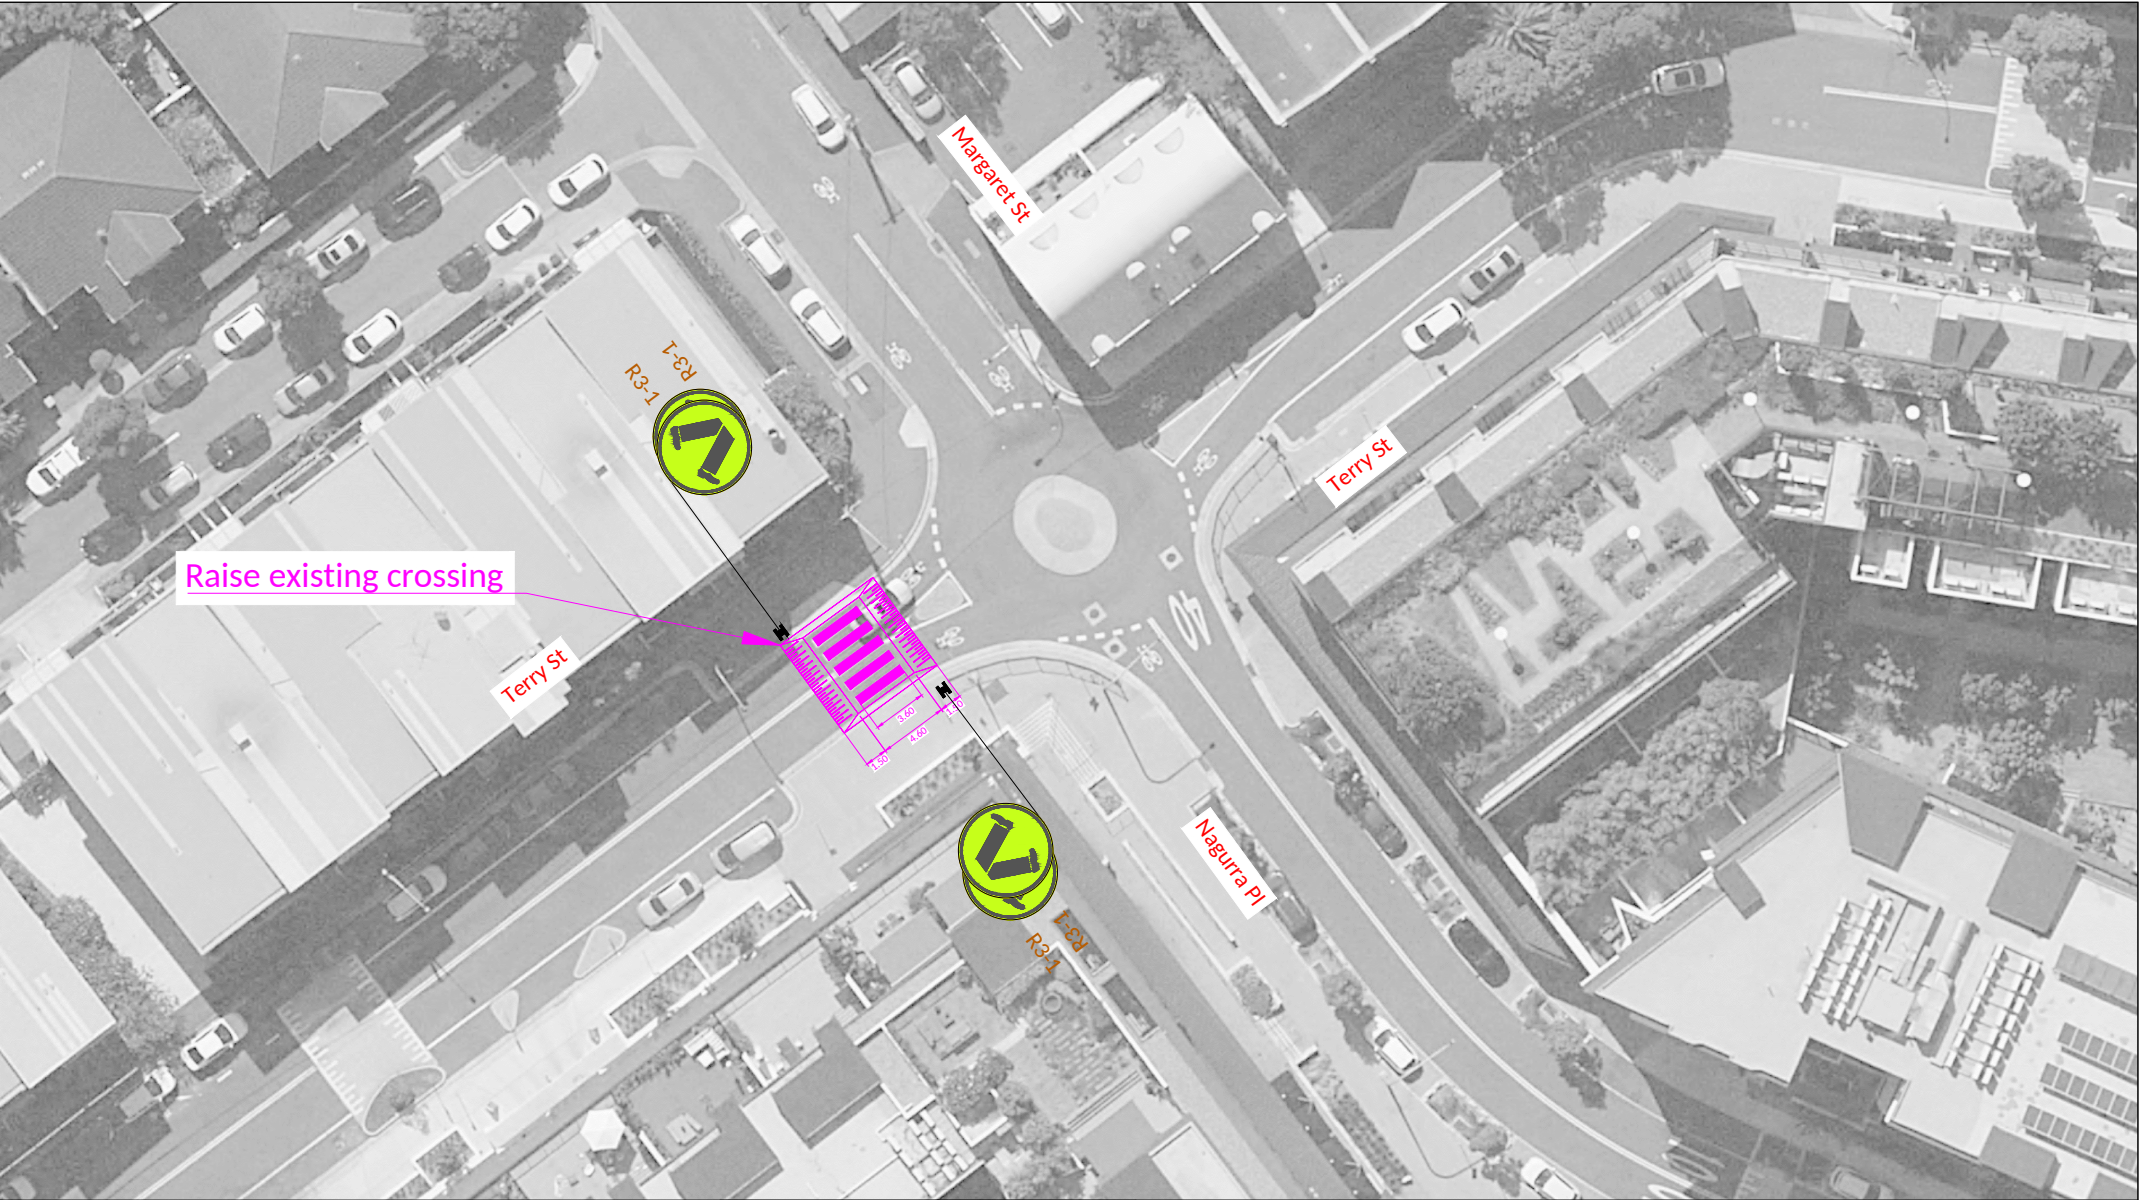


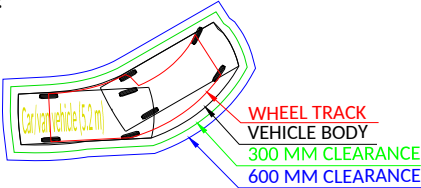

LEGEND:

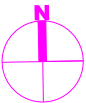

Dwg No 20005/06 | Rev. A | 09/09/2020
Client:
Inner West Council


Rozelle North LATM

Working paper 2
Terry St / Margaret St / Nagurra Pl

SCALE 1:500@A4



LEGEND:

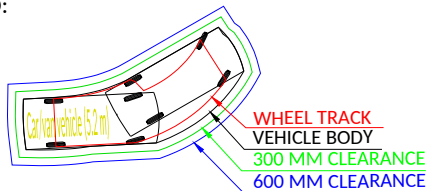


Dwg No 20005/04 | Rev. A | 09/09/2020
 Client:
 Inner West Council



Rozelle North LATM

Working paper 2
 Terry St / Wellington

SCALE 1:500@A4

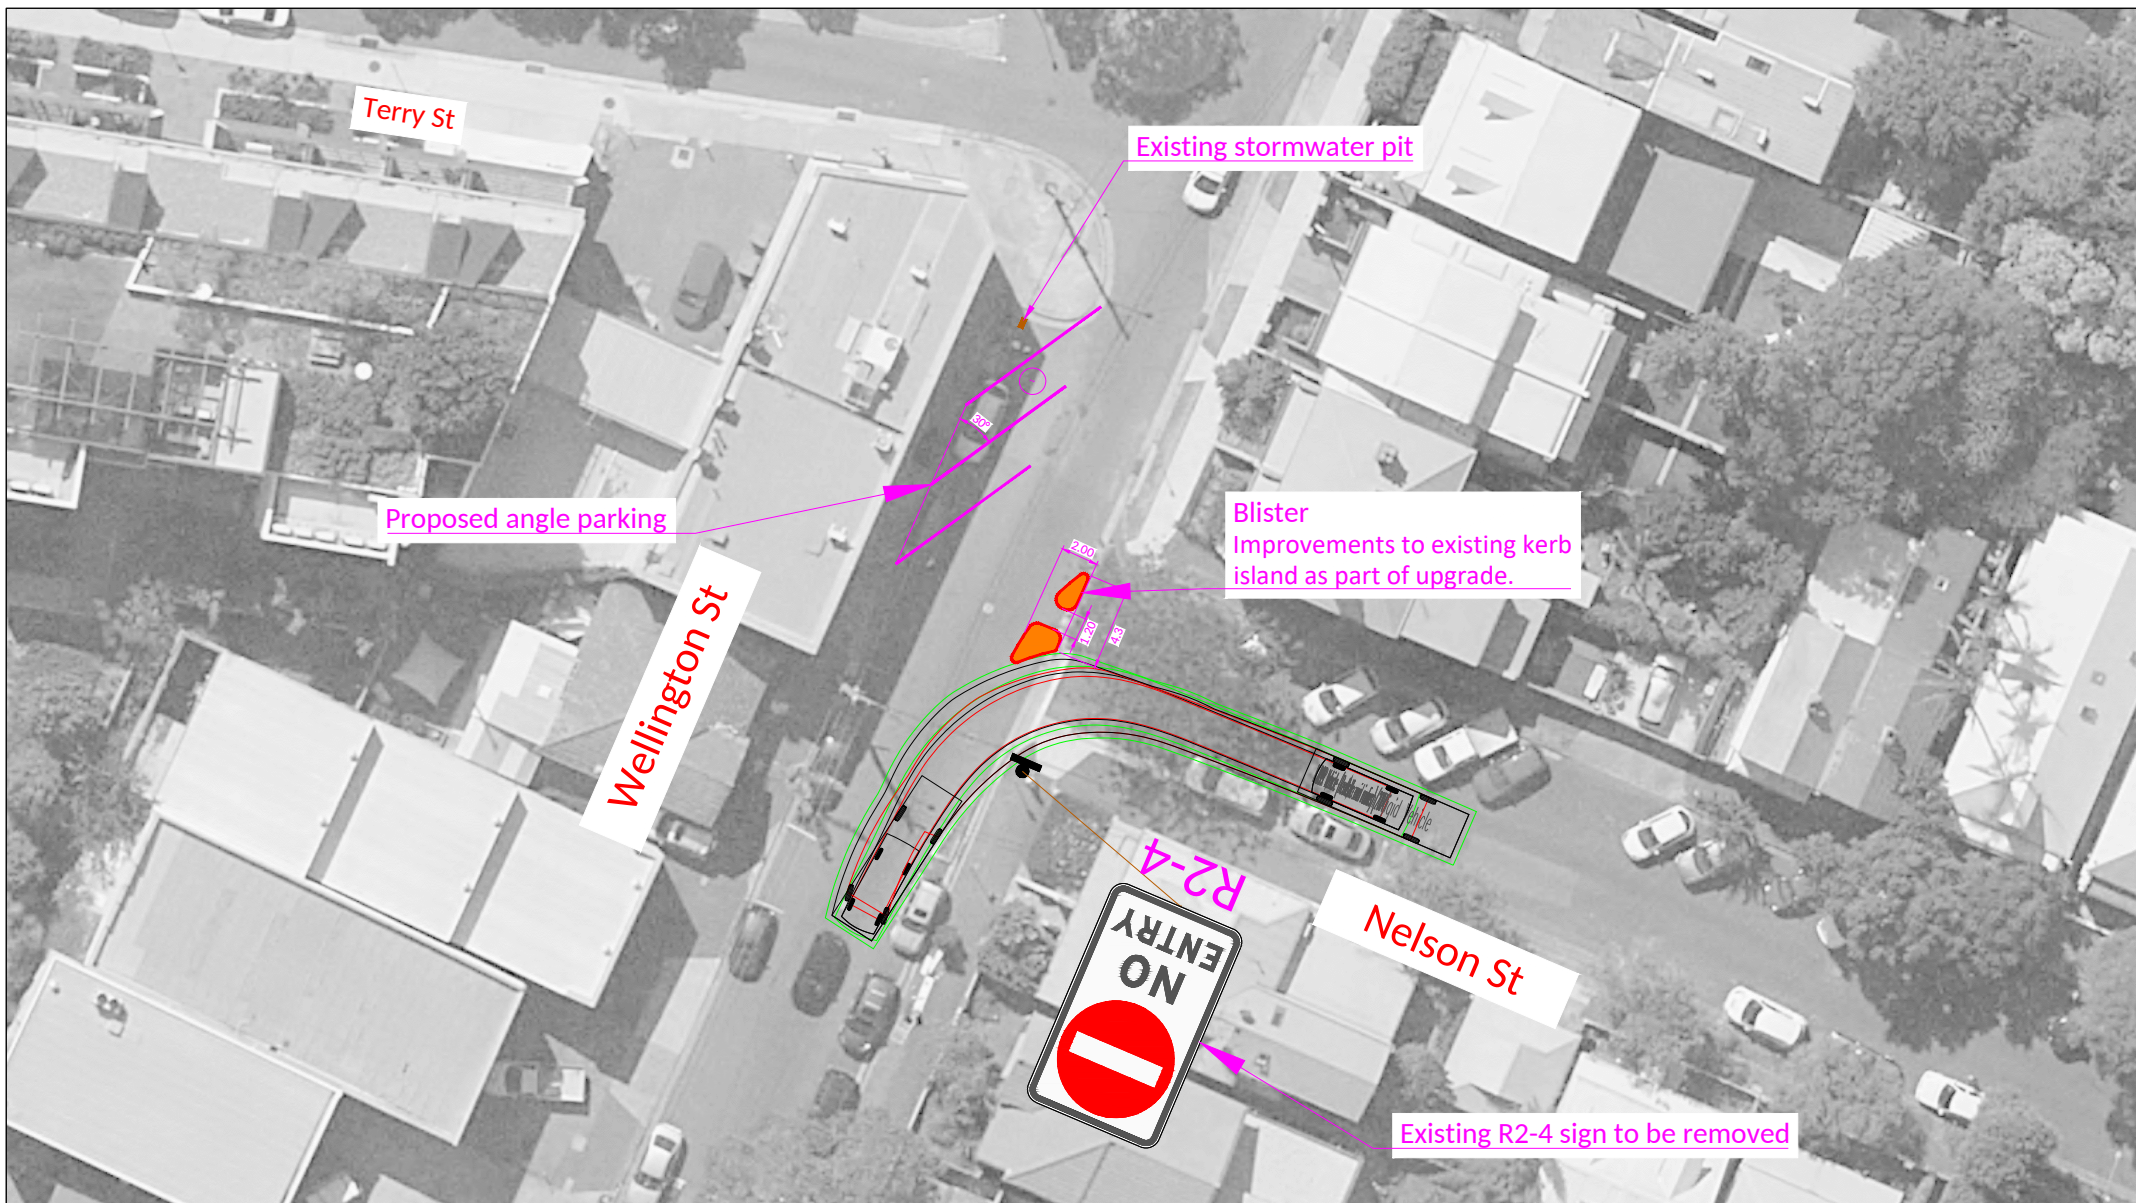

LEGEND:

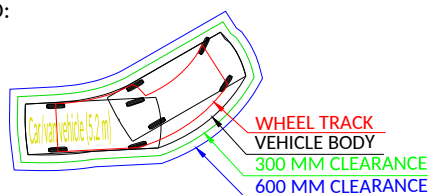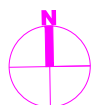

Dwg No 20005/05a | Rev. A | 09/09/2020

Client:
Inner West Council



Rozelle North LATM

Working paper 2
Terry St / Wellington

SCALE 1:400@A4



LEGEND:

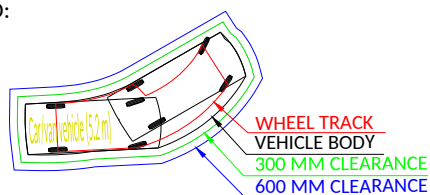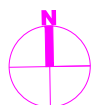


Dwg No 20005/12 | Rev. A | 09/09/2020

Client:
Inner West Council


Rozelle North LATM

Working paper 2
Wellington St / Merton St

SCALE 1:500@A4

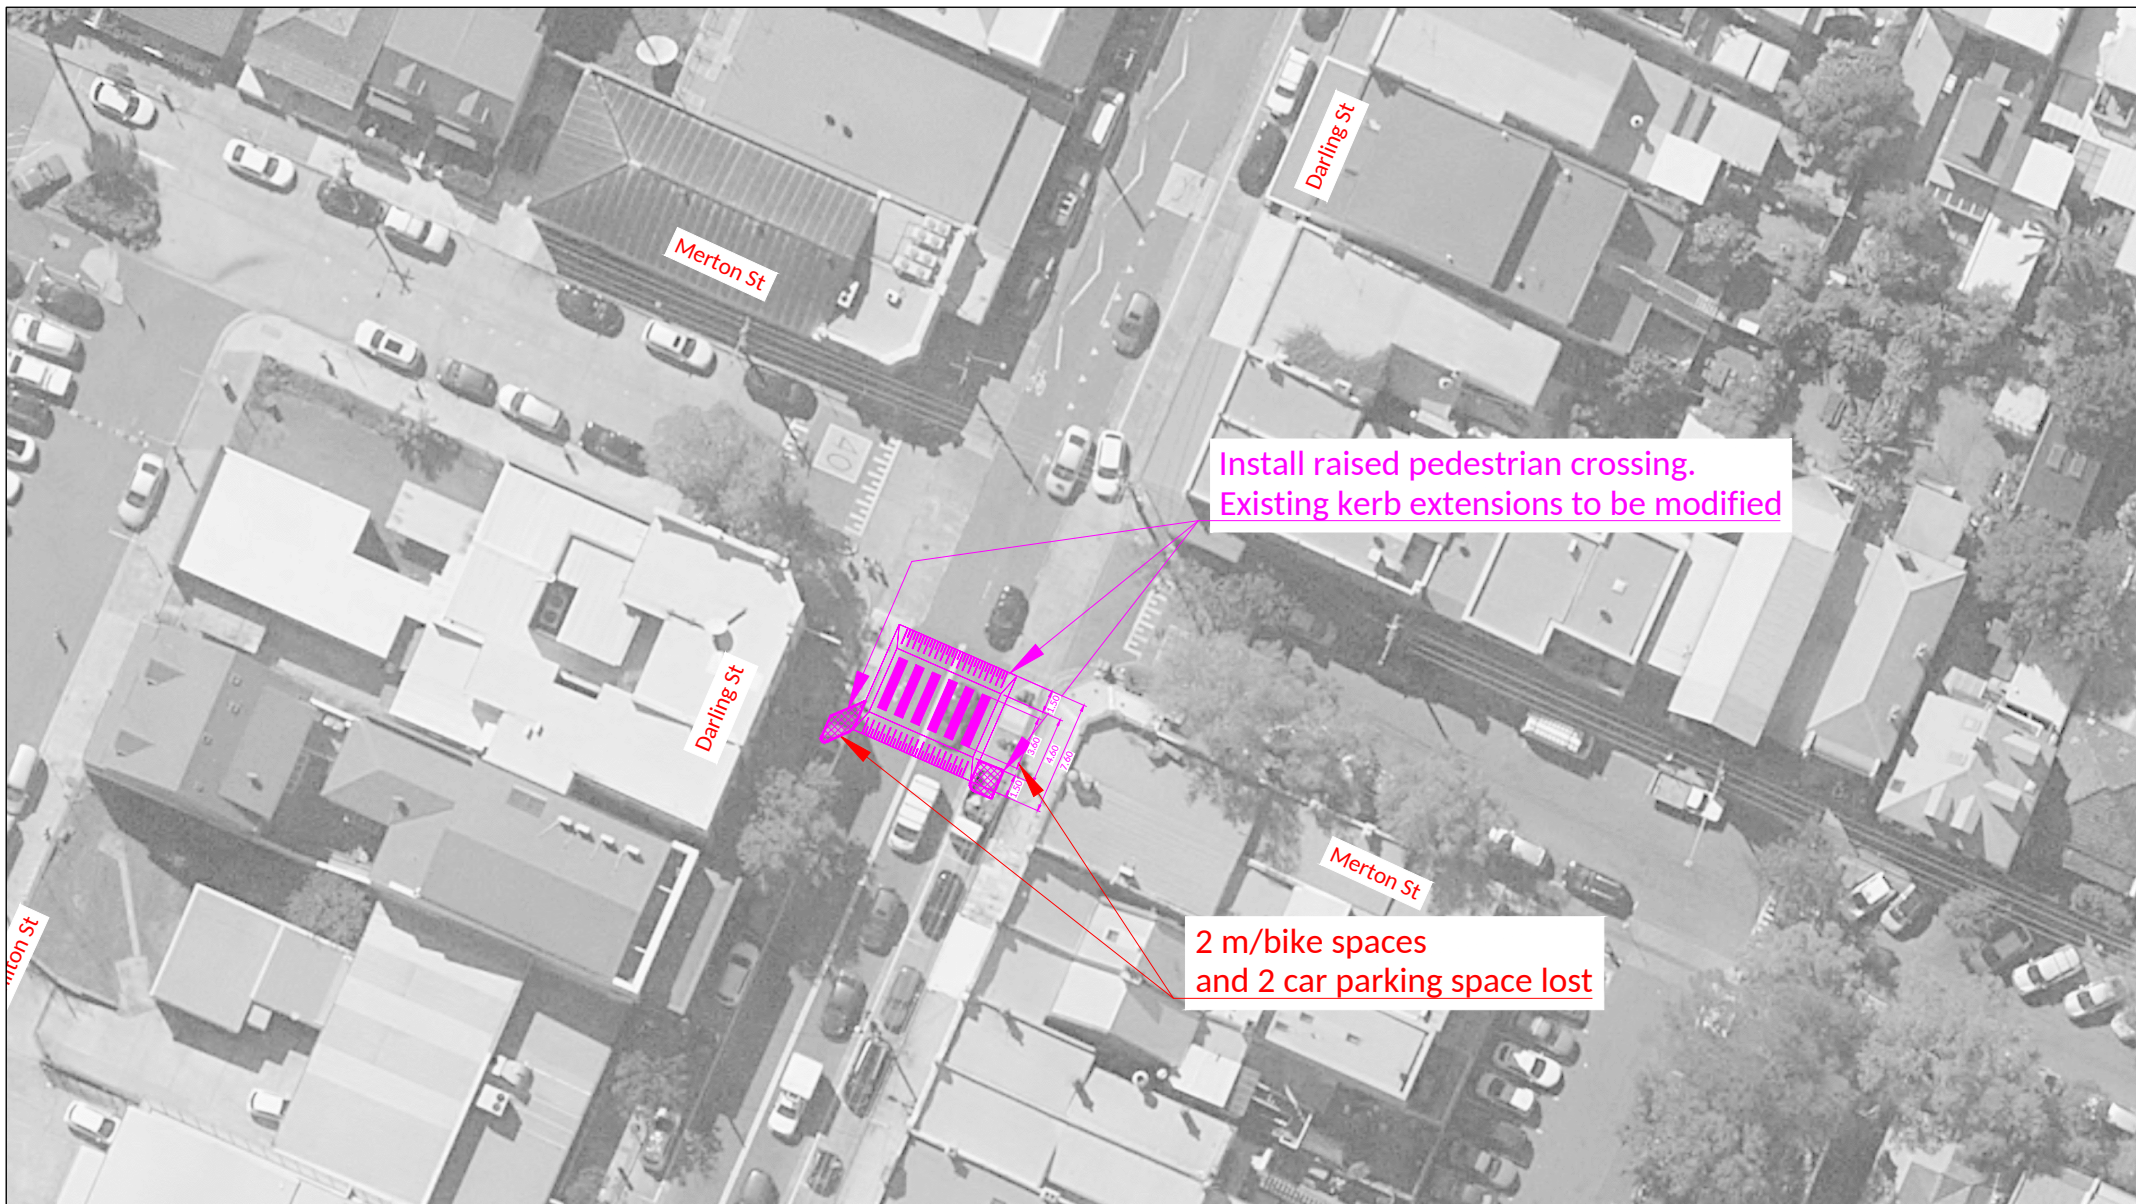

LEGEND:

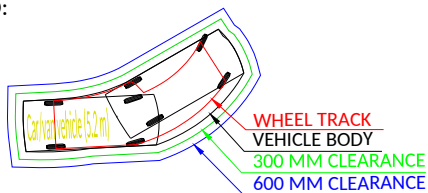


Dwg No 20005/08 | Rev. A | 09/09/2020

Client:
Inner West Council


Rozelle North LATM

Working paper 2
Darling St / Merton St

SCALE 1:500@A4

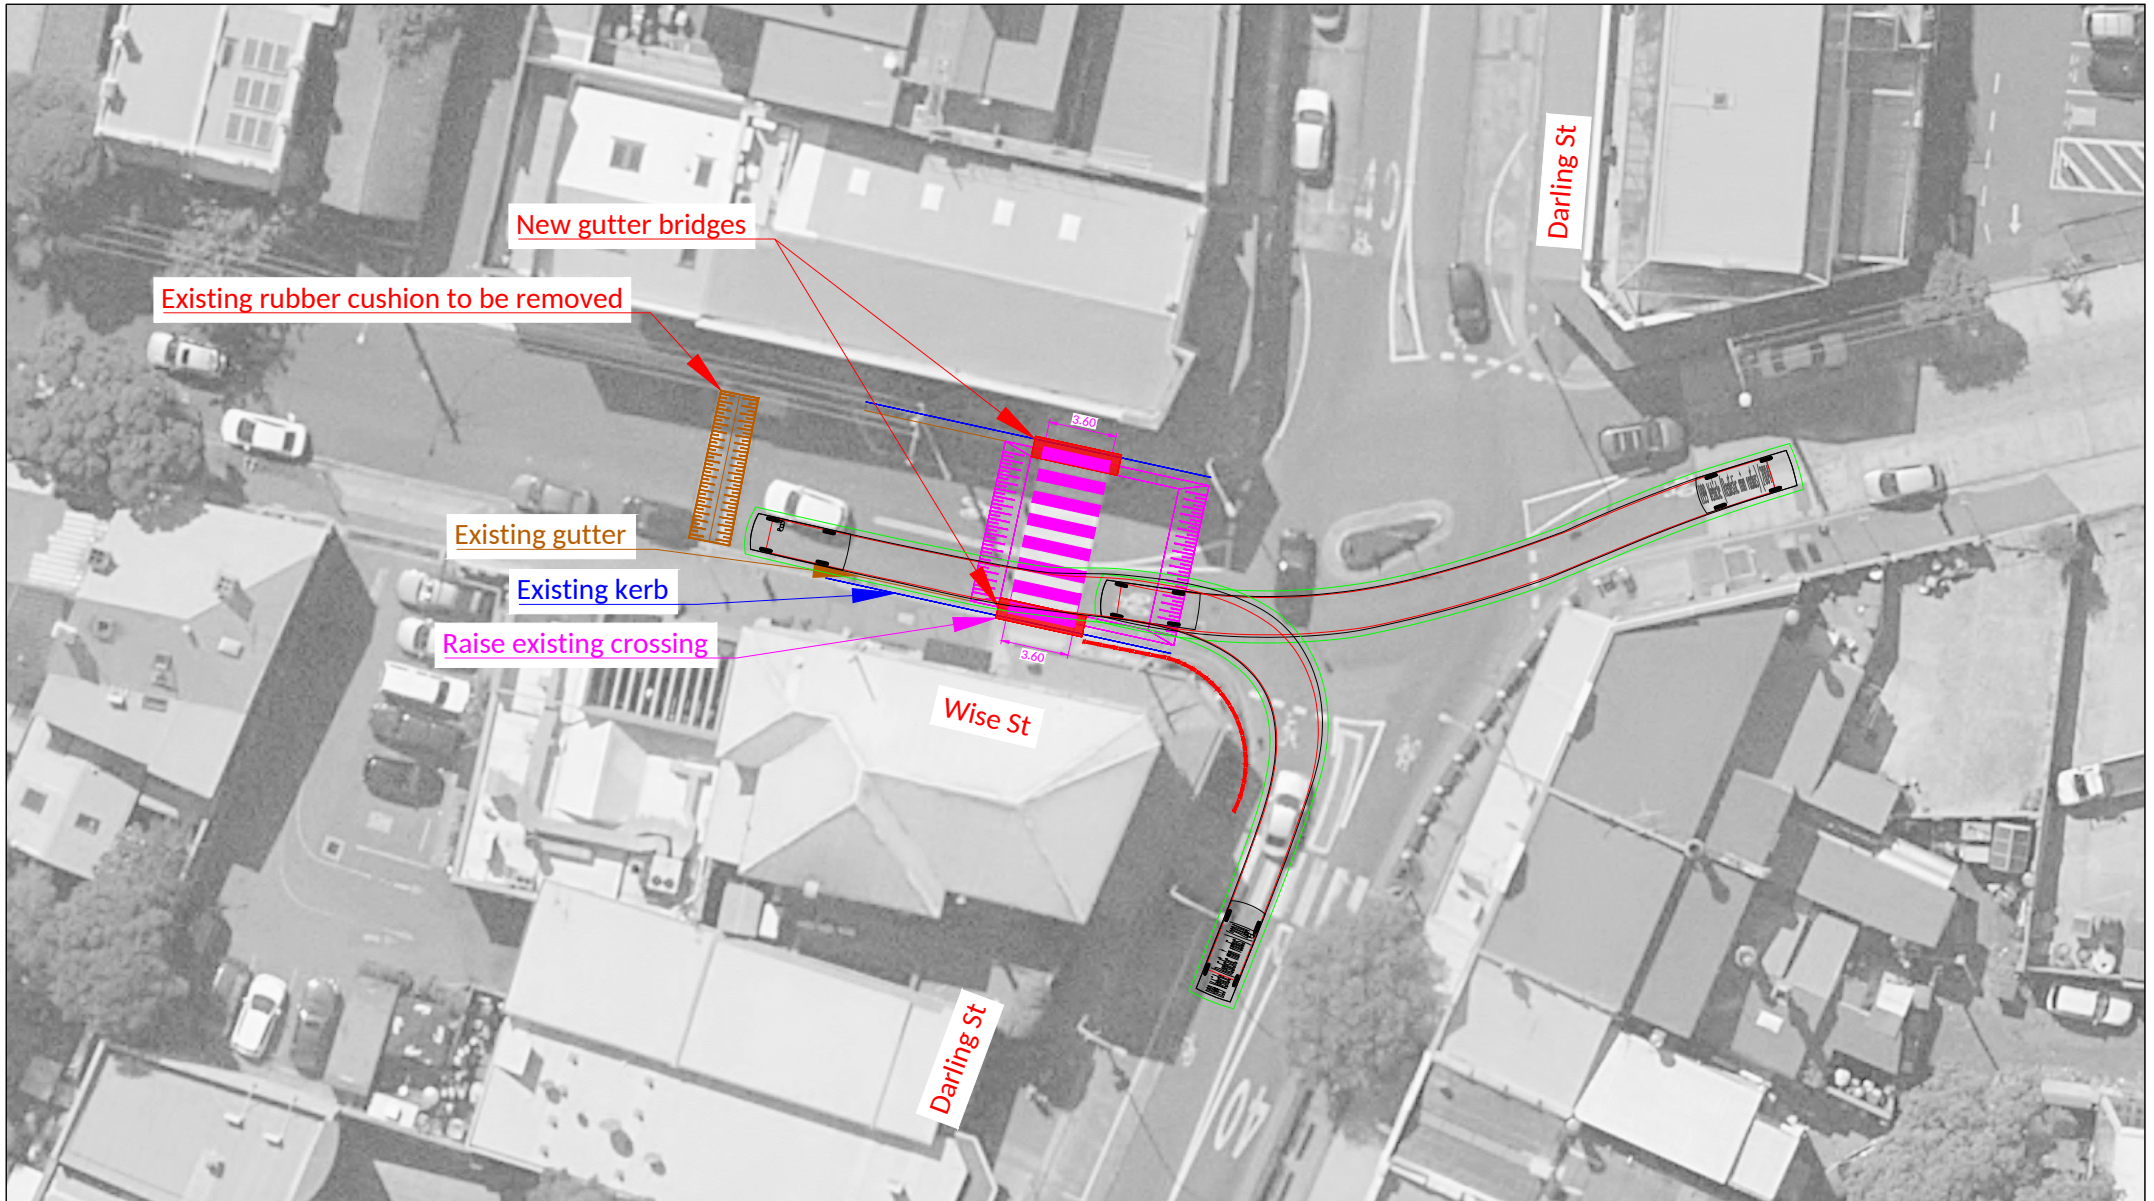

LEGEND:

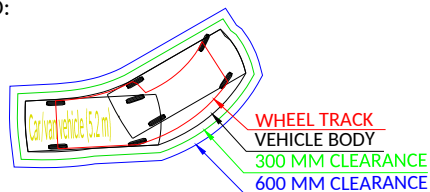

Dwg No 20005/07 | Rev. A | 09/09/2020

Client:
Inner West Council

Rozelle North LATM

Working paper 2
Wellington St / Wise St

SCALE 1:500@A4